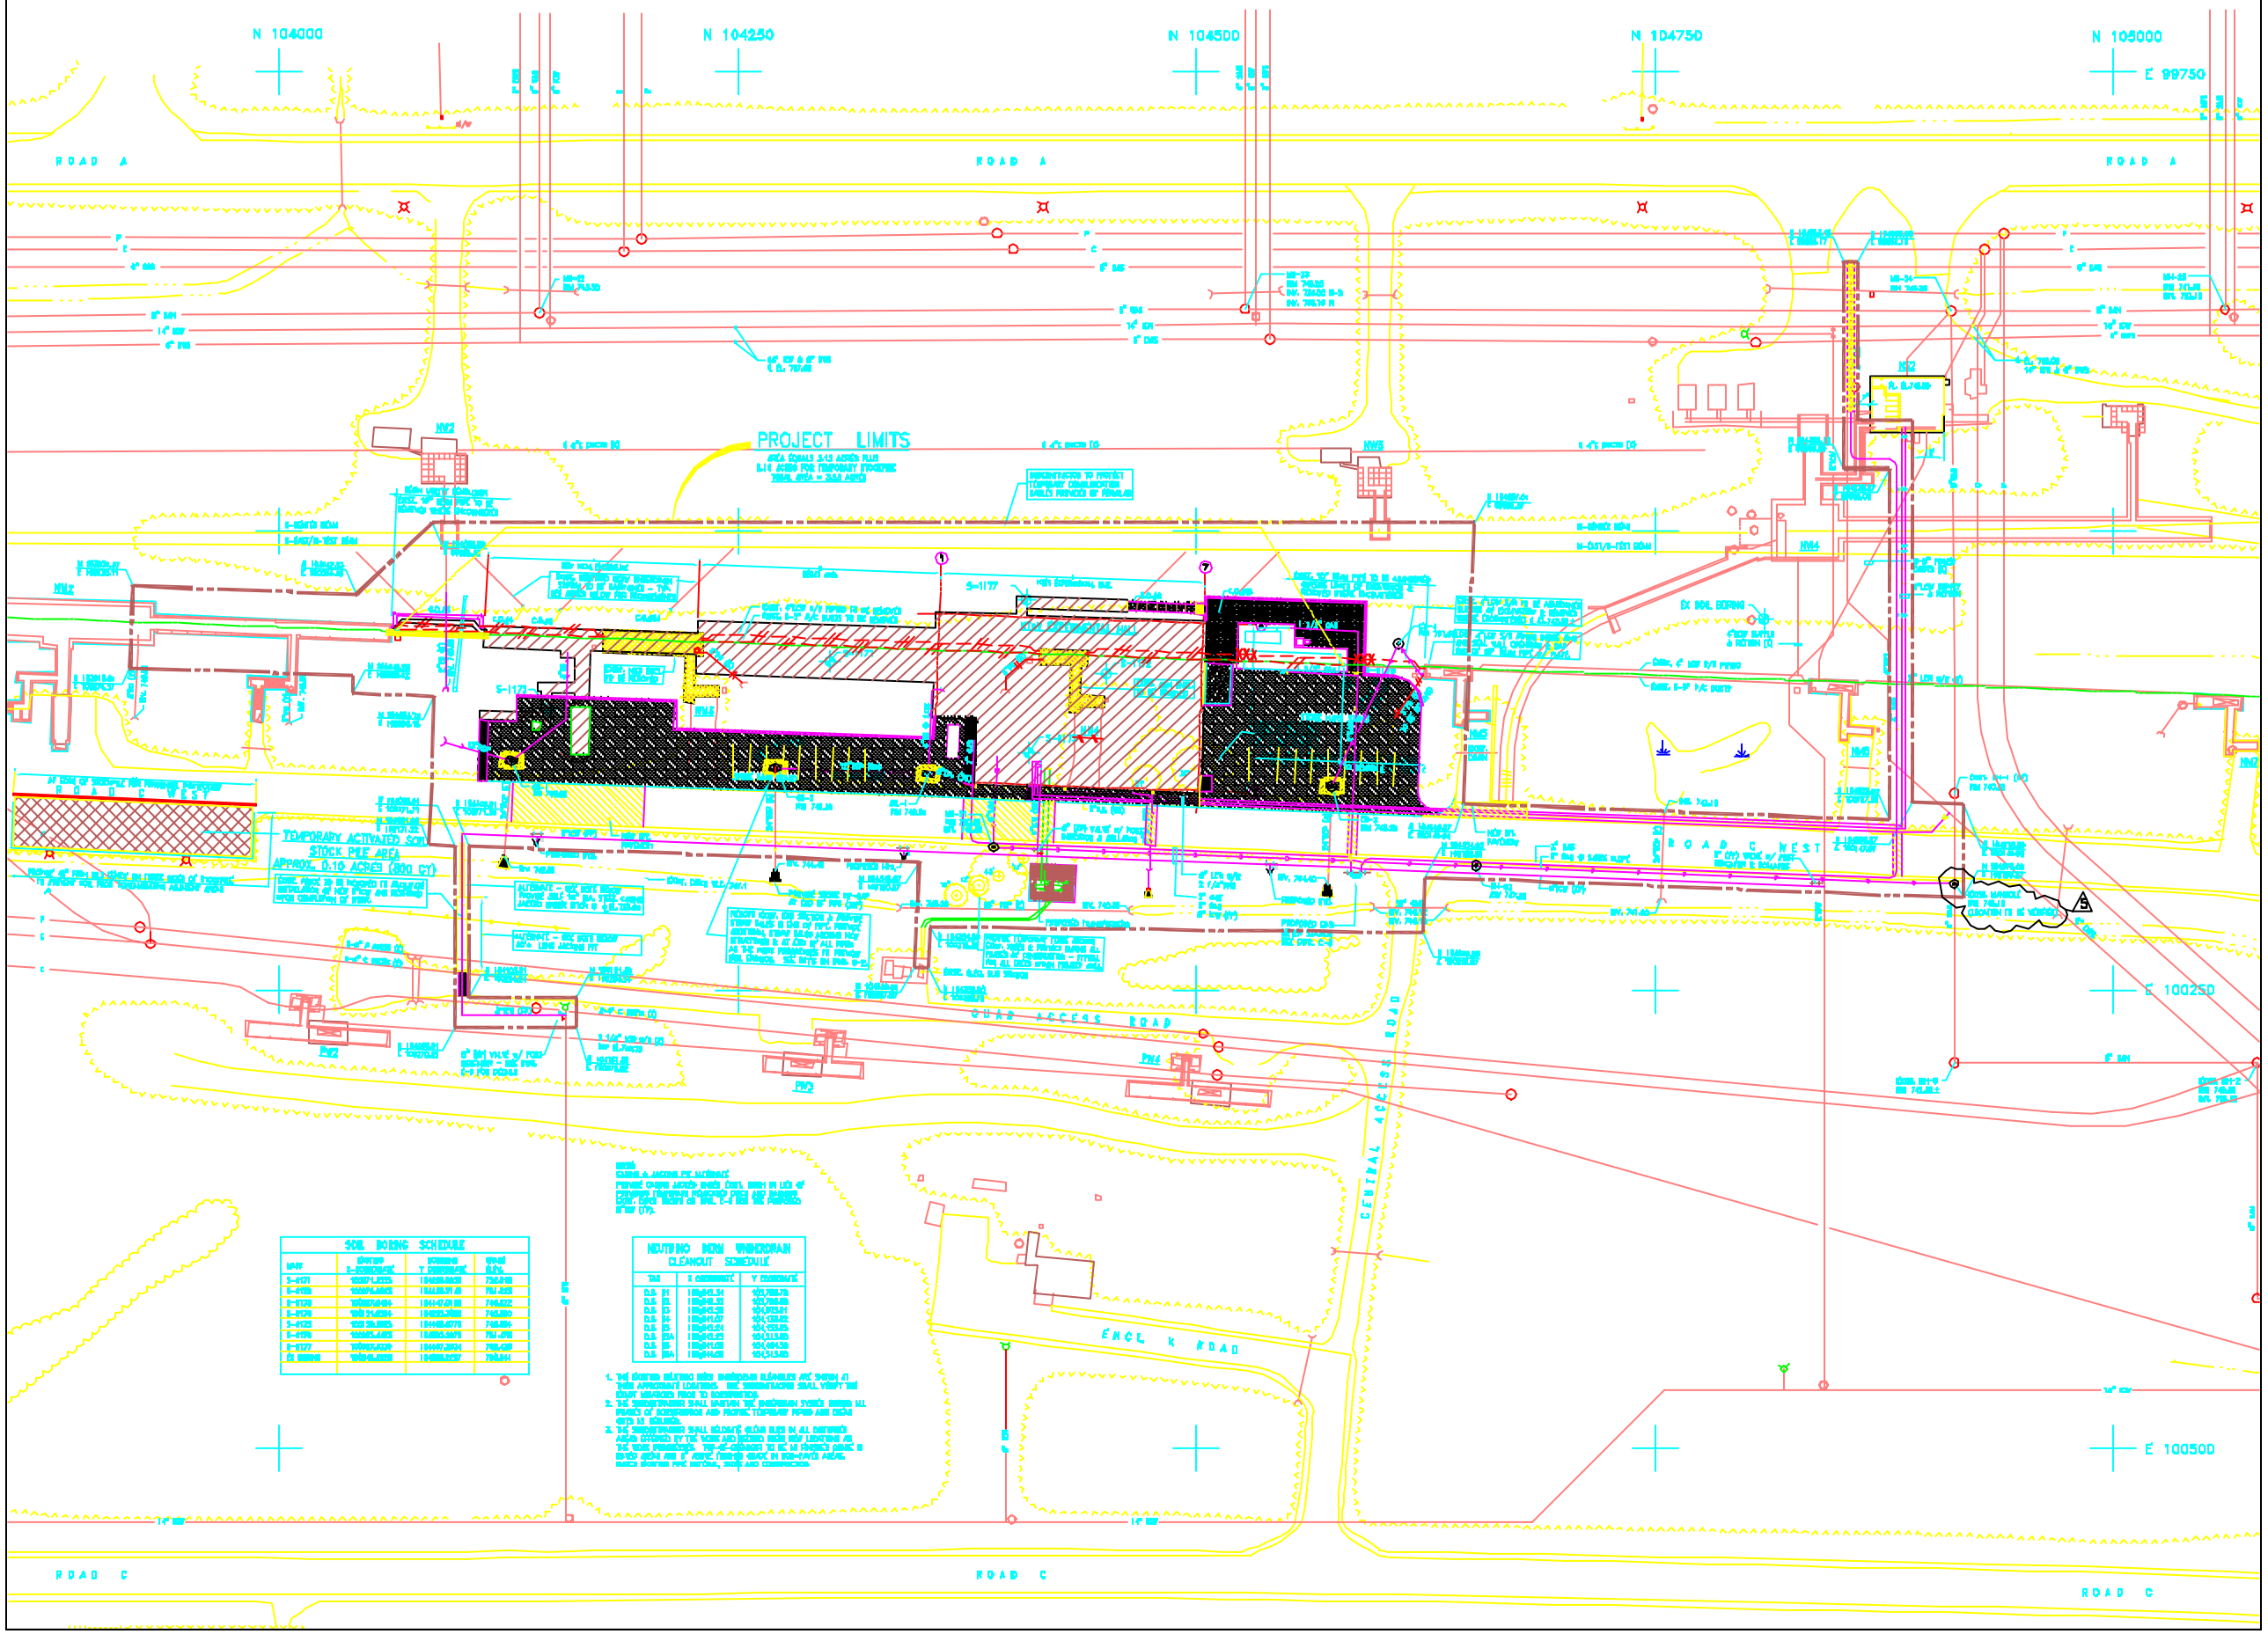

REV	DATE	DESCRIPTIONS
B	8/10/94	REVISED MANHOLE DESIGNATION
I	4-1-94	REVISED "ABANDONED & REMOVED" SYMBOL ON UTILITIES

REVISIONS

KNIGHT

Knight Architects Engineers Planners, Inc.
540 West Randolph Street
Chicago, IL 60661

	NAME	DATE
DISCIPLINE REVIEW	C. FEDEROWICZ	1/28/94
EXTERN REVIEW	A. WEIS E. DIXON	1/28/94
EM APPROVAL	E. CRUMPLEY	1/28/94
FESS APPROVAL	W. NESTANDER	1/28/94
SUBMITTED	D. BOCK	1/28/94

PROJECT NORTH

SCALE: 1" = 30'-0"

FERMI NATIONAL ACCELERATOR LABORATORY
UNITED STATES DEPARTMENT OF ENERGY

KTeV EXPERIMENTAL AREA
SITE PLAN & PROJECT LIMITS

DRAWING NO. 8-6-3 C-1 REV. 3

30 SEP. 1994