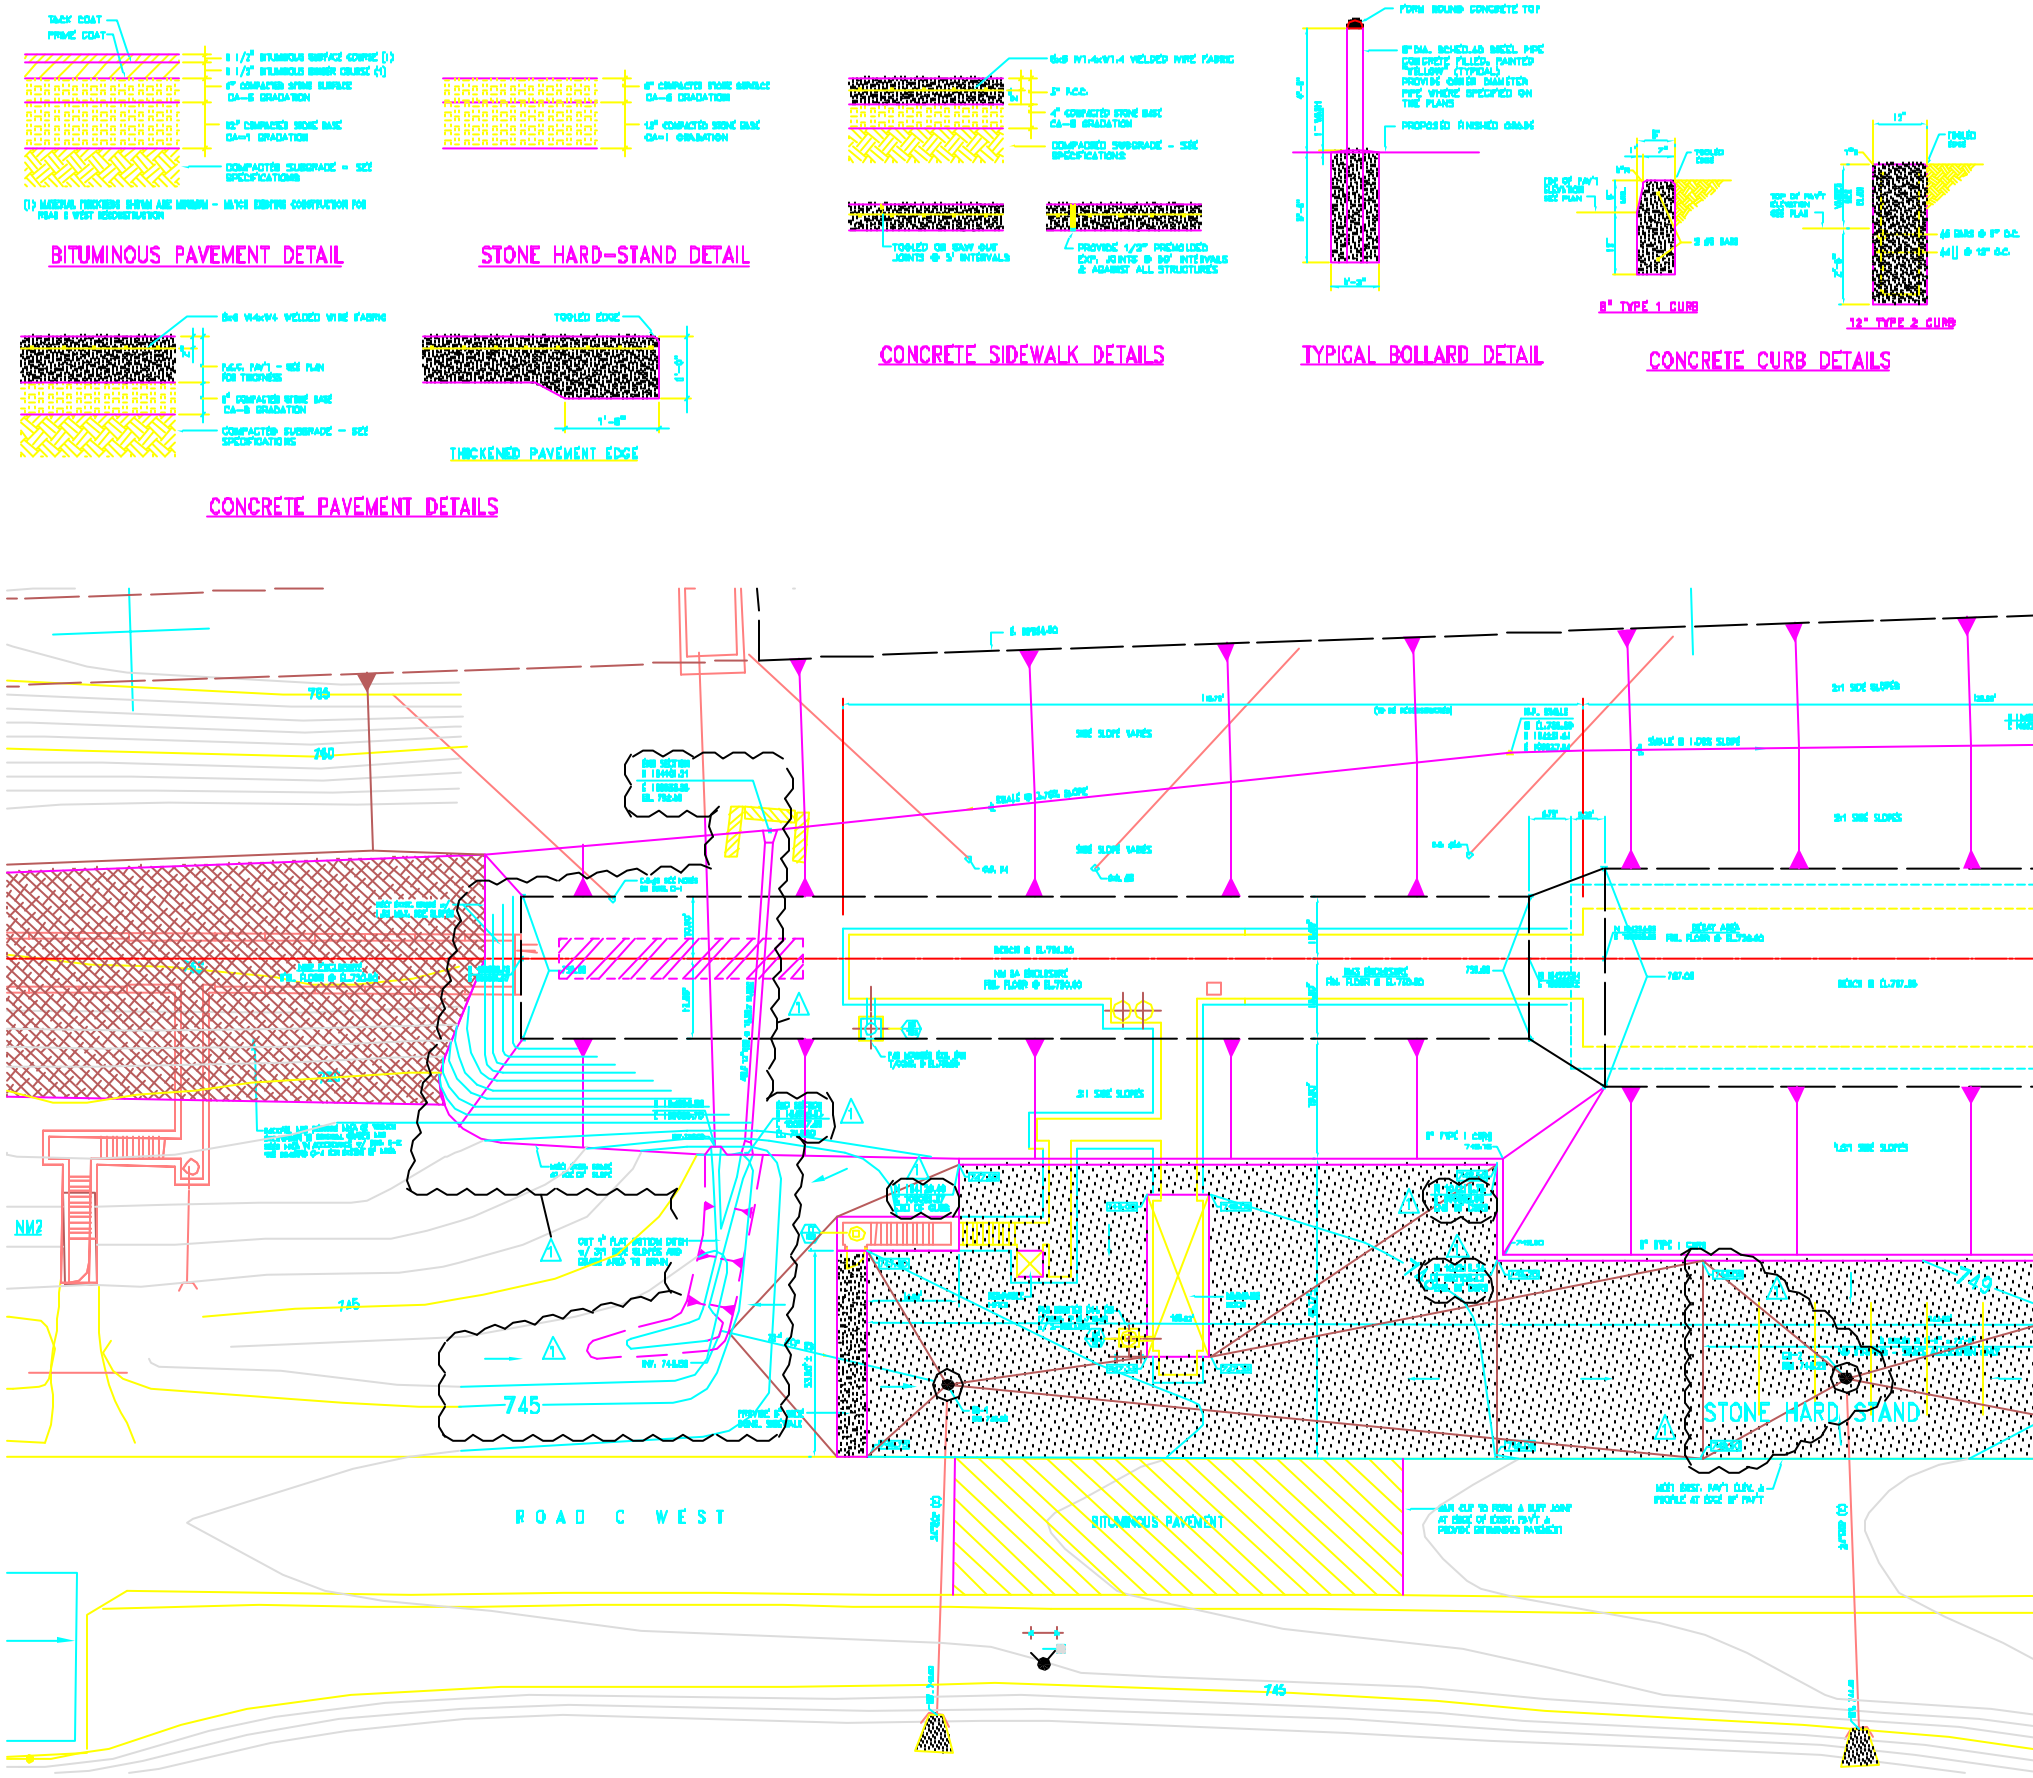

ENLARGED PARTIAL PLAN

SCALE: 1" = 10'-0"

REV.	DATE	DESCRIPTIONS
1	8/1/94	REVISED BOLLARD & BLUE BOLLARD LENGTH OF 12"ø ADDED BOLLARD CLARIFICATION

REVISIONS

KNIGHT

Knight Architects Engineers Planners, Inc.
540 West Randolph Street
Chicago, IL 60661

	NAME	DATE
DISCIPLINE REVIEW	C. FEDEROWICZ	1/25/94
CONTRA REVIEW	A. TRUS & EDEN	1/25/94
EXP APPROVAL	E. CRUMPLEY	1/25/94
FESS APPROVAL	W. NESTANDER	1/25/94
SUBMITTED	D. BOCK	1/25/94

PROJECT NORTH

SCALE: 1" = 10'-0"

FERMI NATIONAL ACCELERATOR LABORATORY
UNITED STATES DEPARTMENT OF ENERGY

KTeV EXPERIMENTAL AREA
FINAL GRADING DETAILS-SHT. 1

DRAWING NO. 8-6-3 C-10 REV. 1

1 JUN. 1994