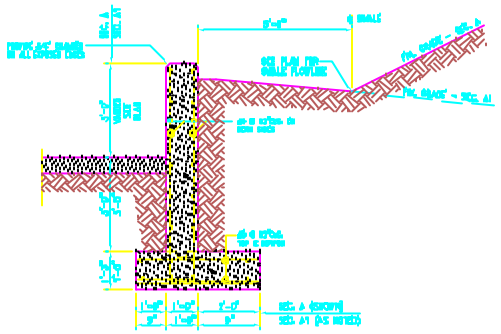

SECTION A / A1

SCALE: 1/2" = 1'-0"

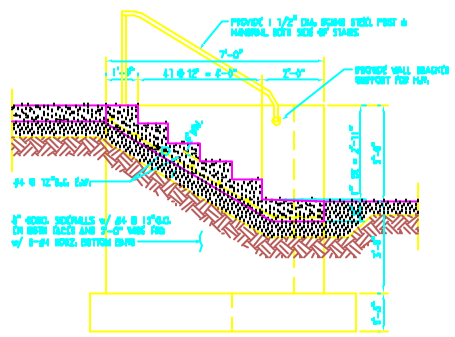

SECTION B

SCALE: 1/2" = 1'-0"

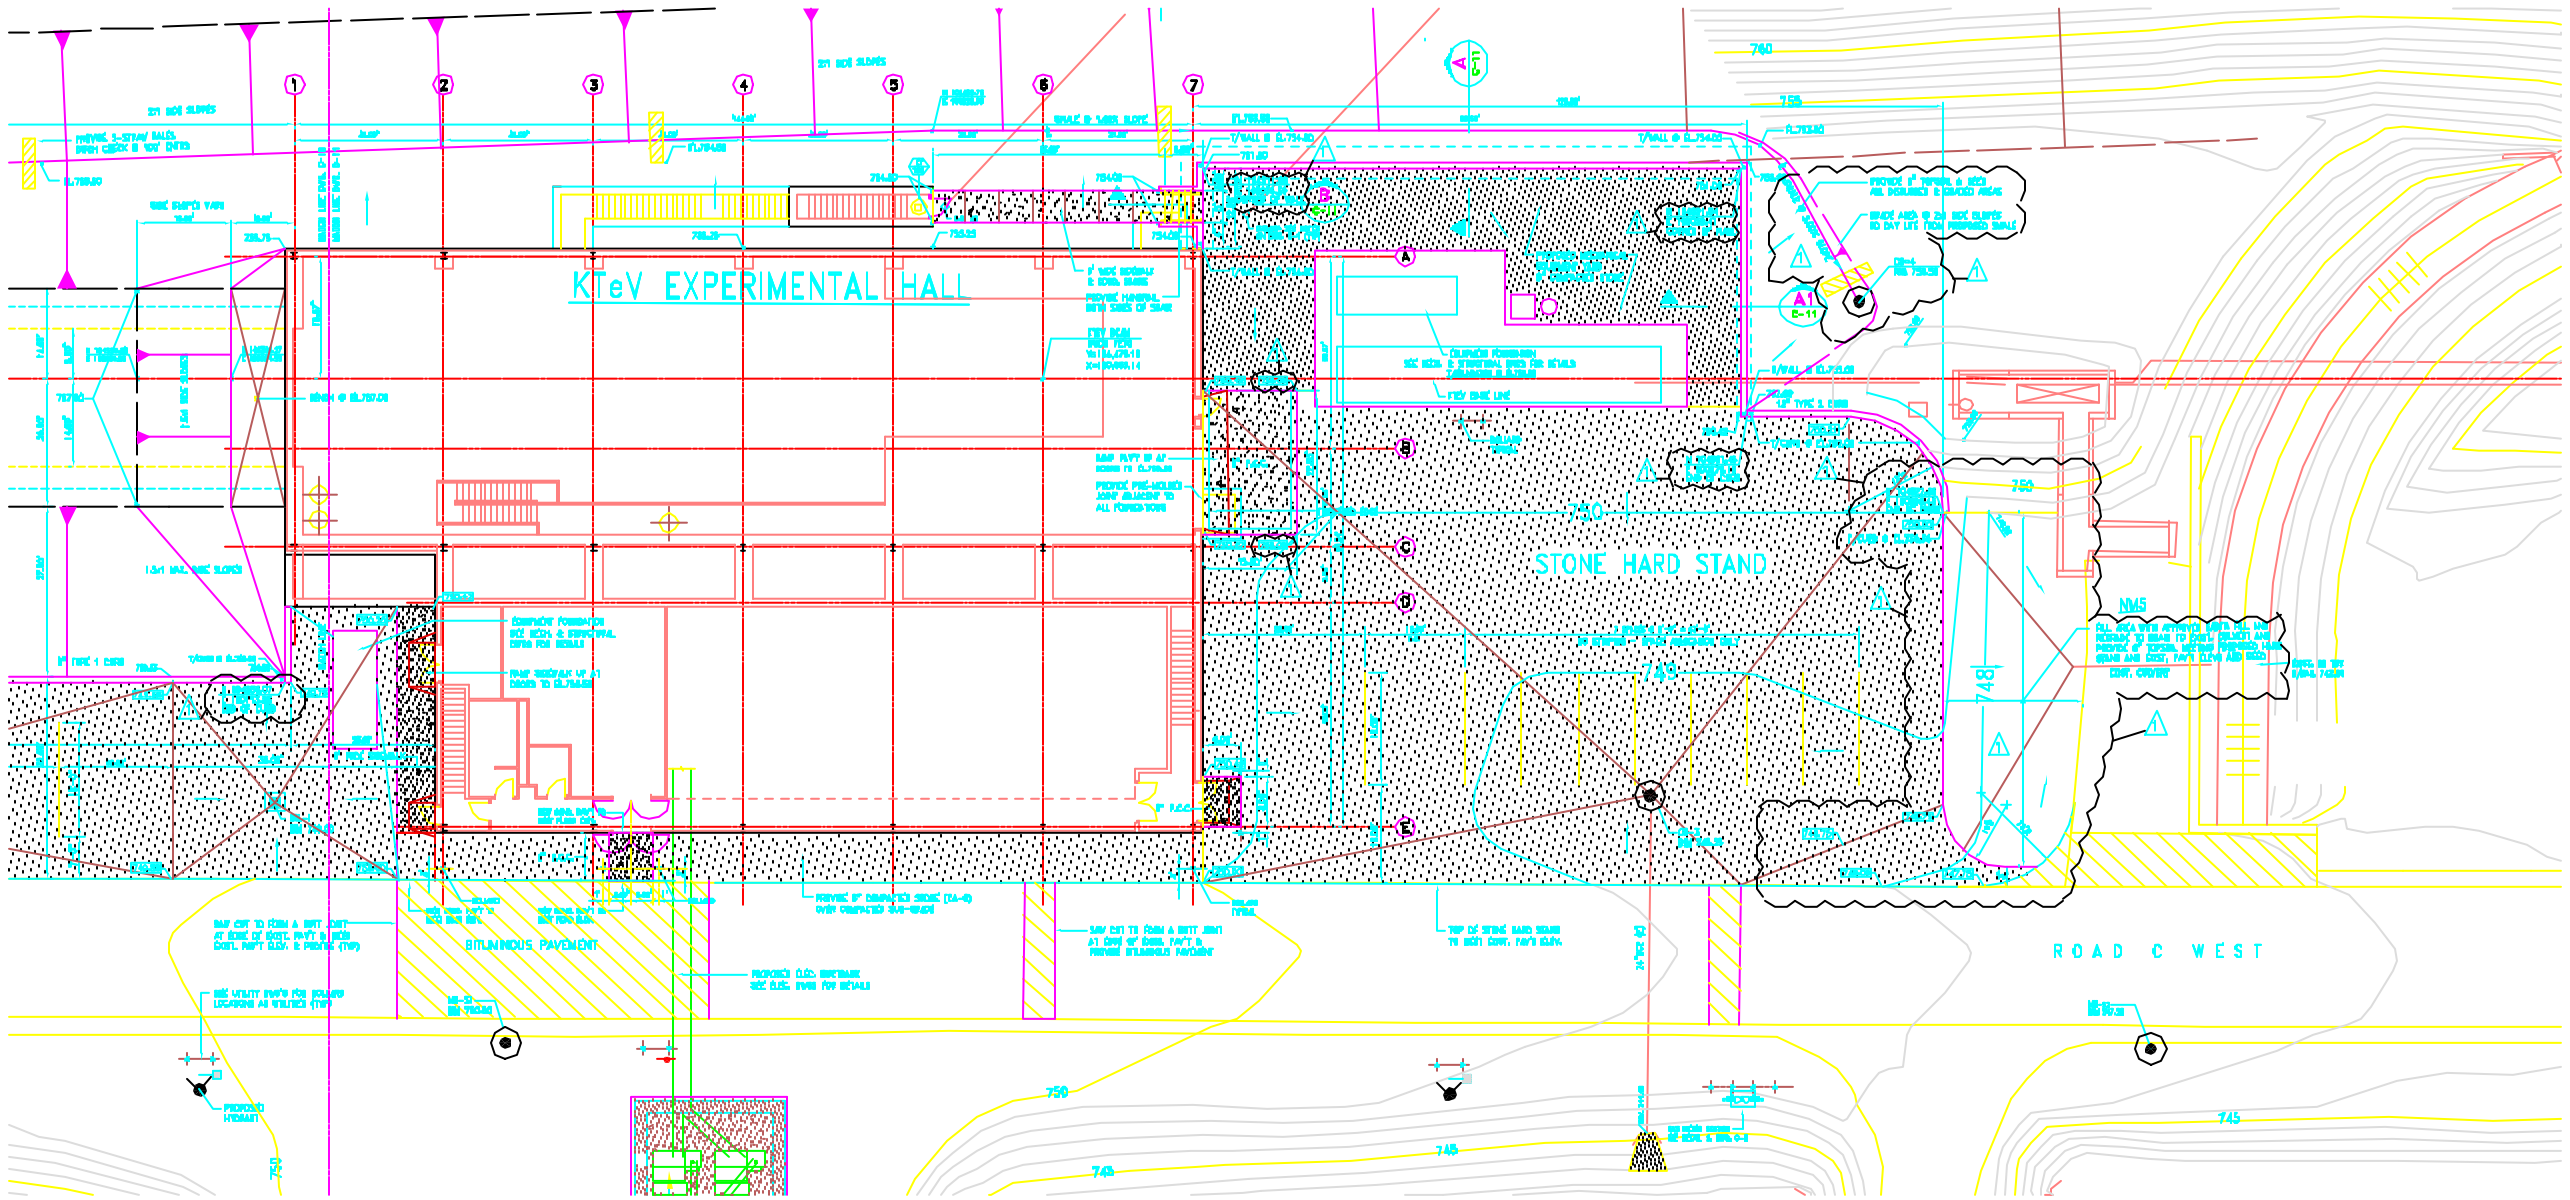

ENLARGED PARTIAL PLAN

SCALE: 1" = 10'-0"

REV.	DATE	DESCRIPTIONS
1	6/1/94	ADDED DETAIL FOR ELABORATION, ADDED DB-4 REVISED GRADING & STATUS

REVISIONS

KNIGHT

Knight Architects Engineers Planners, Inc.

540 West Randolph Street
Chicago, IL 60661

	NAME	DATE
DISCIPLINE SEAL	G. DOOMPOWICZ	1/28/94
CHECK REVIEW	J. TITE S. BOOK	1/28/94
CAP APPROVAL	E. CRUMPLEY	1/28/94
FEED APPROVAL	W. NESTANDER	1/28/94
SUBMITTED	G. BOCK	1/28/94

PROJECT NORTH

SCALE:

FERMI NATIONAL ACCELERATOR LABORATORY

UNITED STATES DEPARTMENT OF ENERGY

KTeV EXPERIMENTAL AREA

FINAL GRADING DETAILS-SHT. 2

DRAWING NO. 8-6-3 C-11 REV. 1

1 JUN. 1994