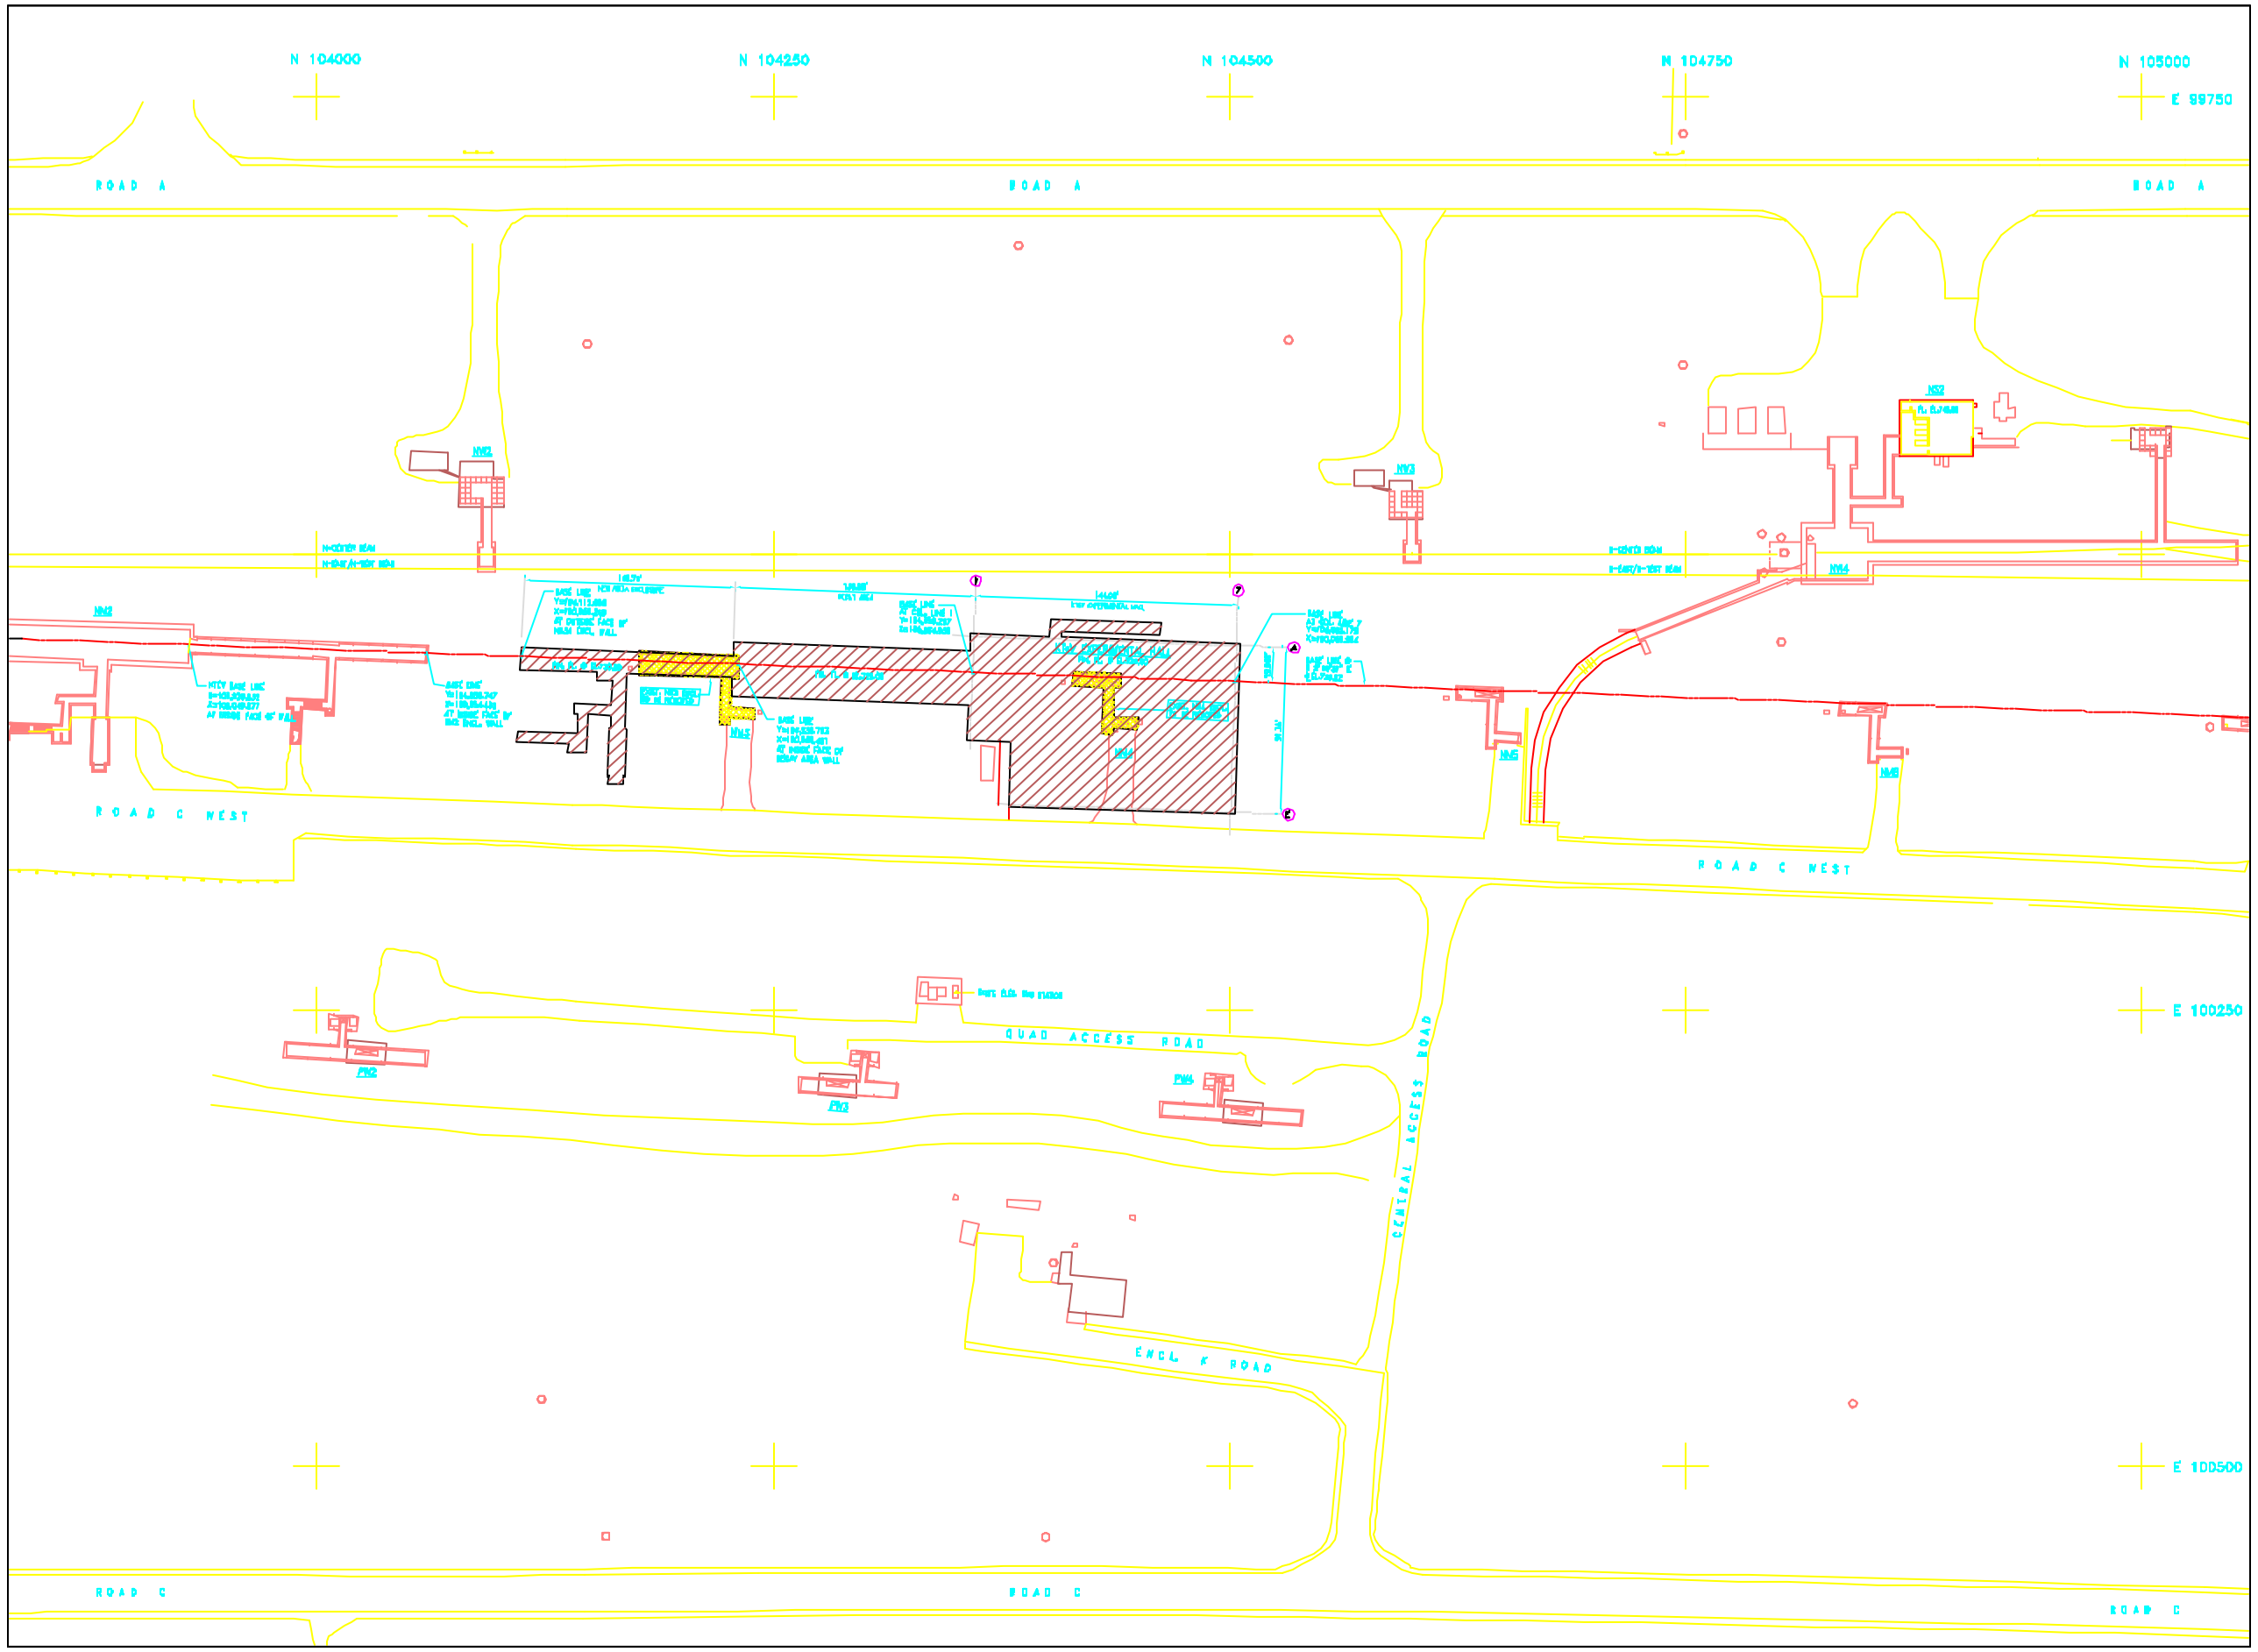

REV.	DATE	DESCRIPTIONS
		REVISIONS

KNIGHT

Knight Architects Engineers Planners, Inc.

544 West Randolph Street
Chicago, IL 60601

	NAME	DATE
DESIGNED BY	C. FEDEROWICZ	1/28/94
CHECKED BY	J. TIES K. BOCK	1/28/94
EMP APPROVAL	E. CRUMPLEY	1/28/94
FESS APPROVAL	W. NESTANDER	1/28/94
SUBMITTED	C. BOCK	1/28/94

PROJECT NORTH

SCALE:
1" = 30'-0"

FERMI NATIONAL ACCELERATOR LABORATORY
UNITED STATES DEPARTMENT OF ENERGY

KTeV EXPERIMENTAL AREA
KTeV BEAM ENCLOSURE LOCATIONS

DRAWING NO. 8-6-3 C-12 REV.

28 JAN 1994