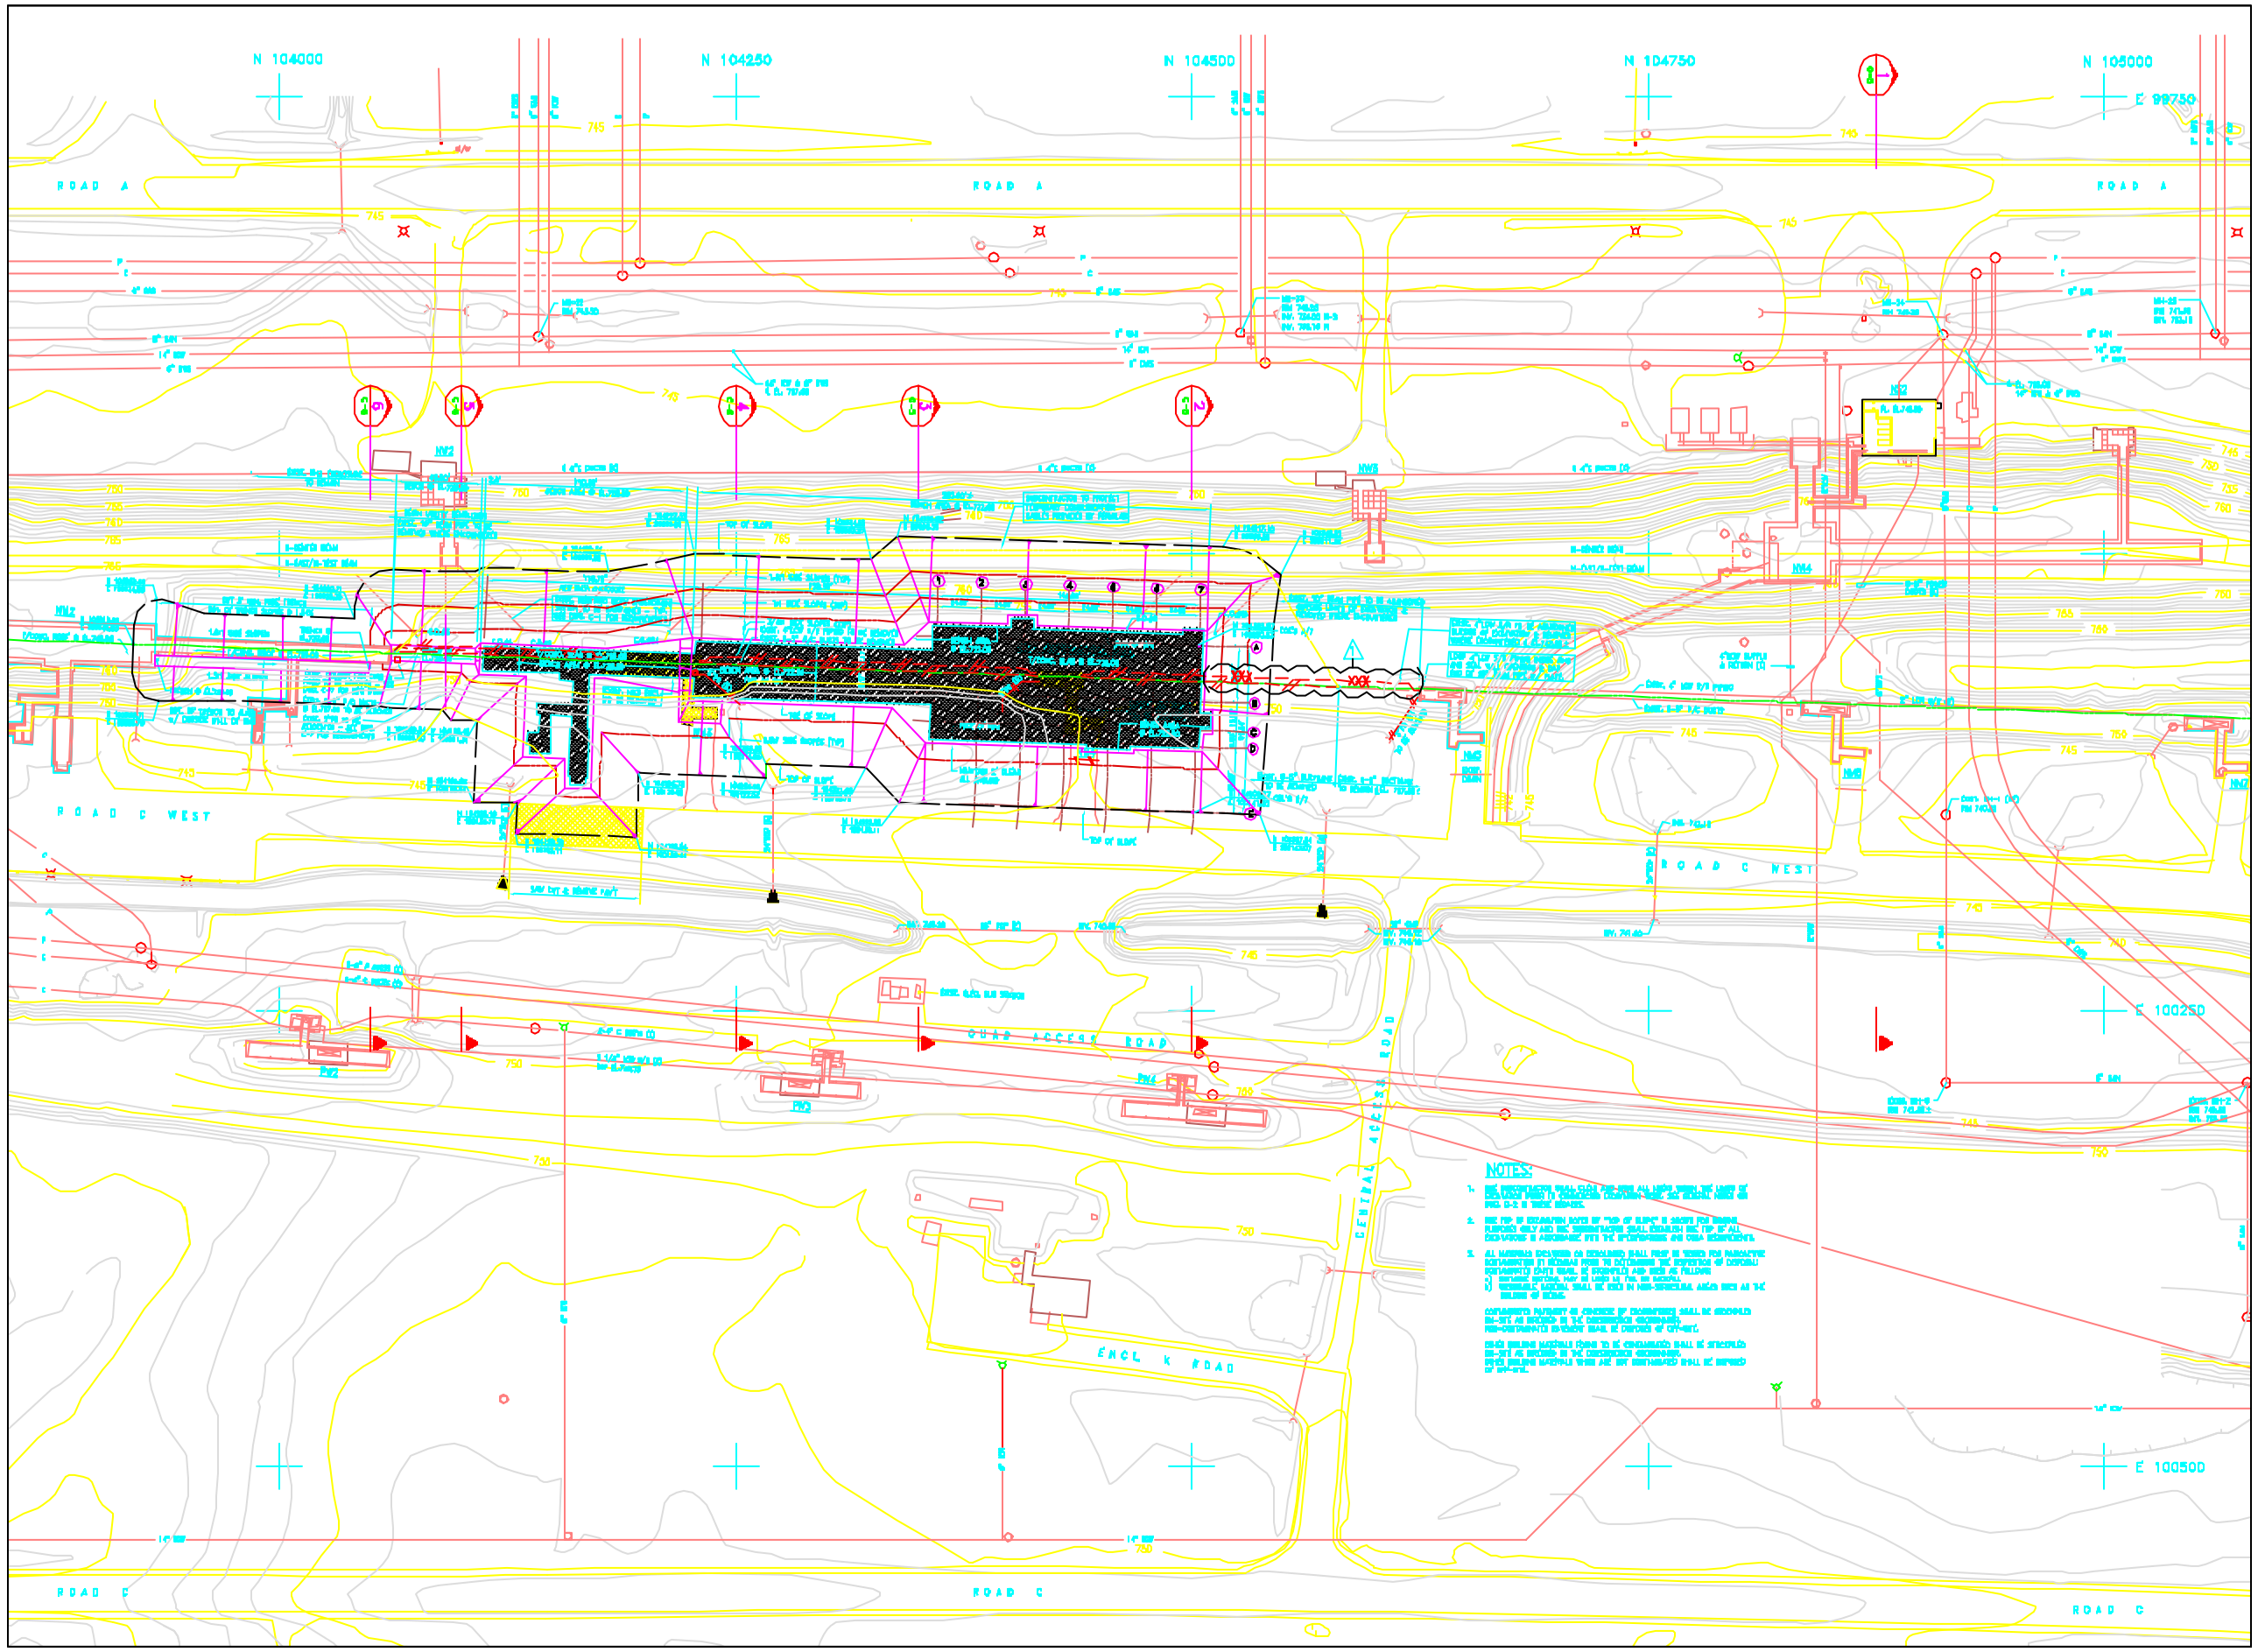

REV.	DATE	DESCRIPTIONS
1	4/1/84	REVISED "DESCRIPTIONS & REVISED" TABLE.

REVISIONS

KNIGHT

Knight Architects Engineers Planners, Inc.
540 West Randolph Street
Chicago, IL 60661

	NAME	DATE
DISCIPLINE ENGR	C. FEDEROVICZ	1/25/84
CHECK ENGR	J. TING S. BOCK	1/25/84
DIV APPROVAL	E. CRUMPLEY	1/25/84
FEED APPROVAL	W. NESTANDER	1/25/84
SUBMITTED	D. BOCK	1/25/84

PROJECT NORTH

SCALE:

FERMI NATIONAL ACCELERATOR LABORATORY
UNITED STATES DEPARTMENT OF ENERGY

KTeV EXPERIMENTAL AREA
EXISTING CONDITIONS & UTILITIES

DRAWING NO. 8-6-3 C-2 REV. 1

1 JUN. 1984