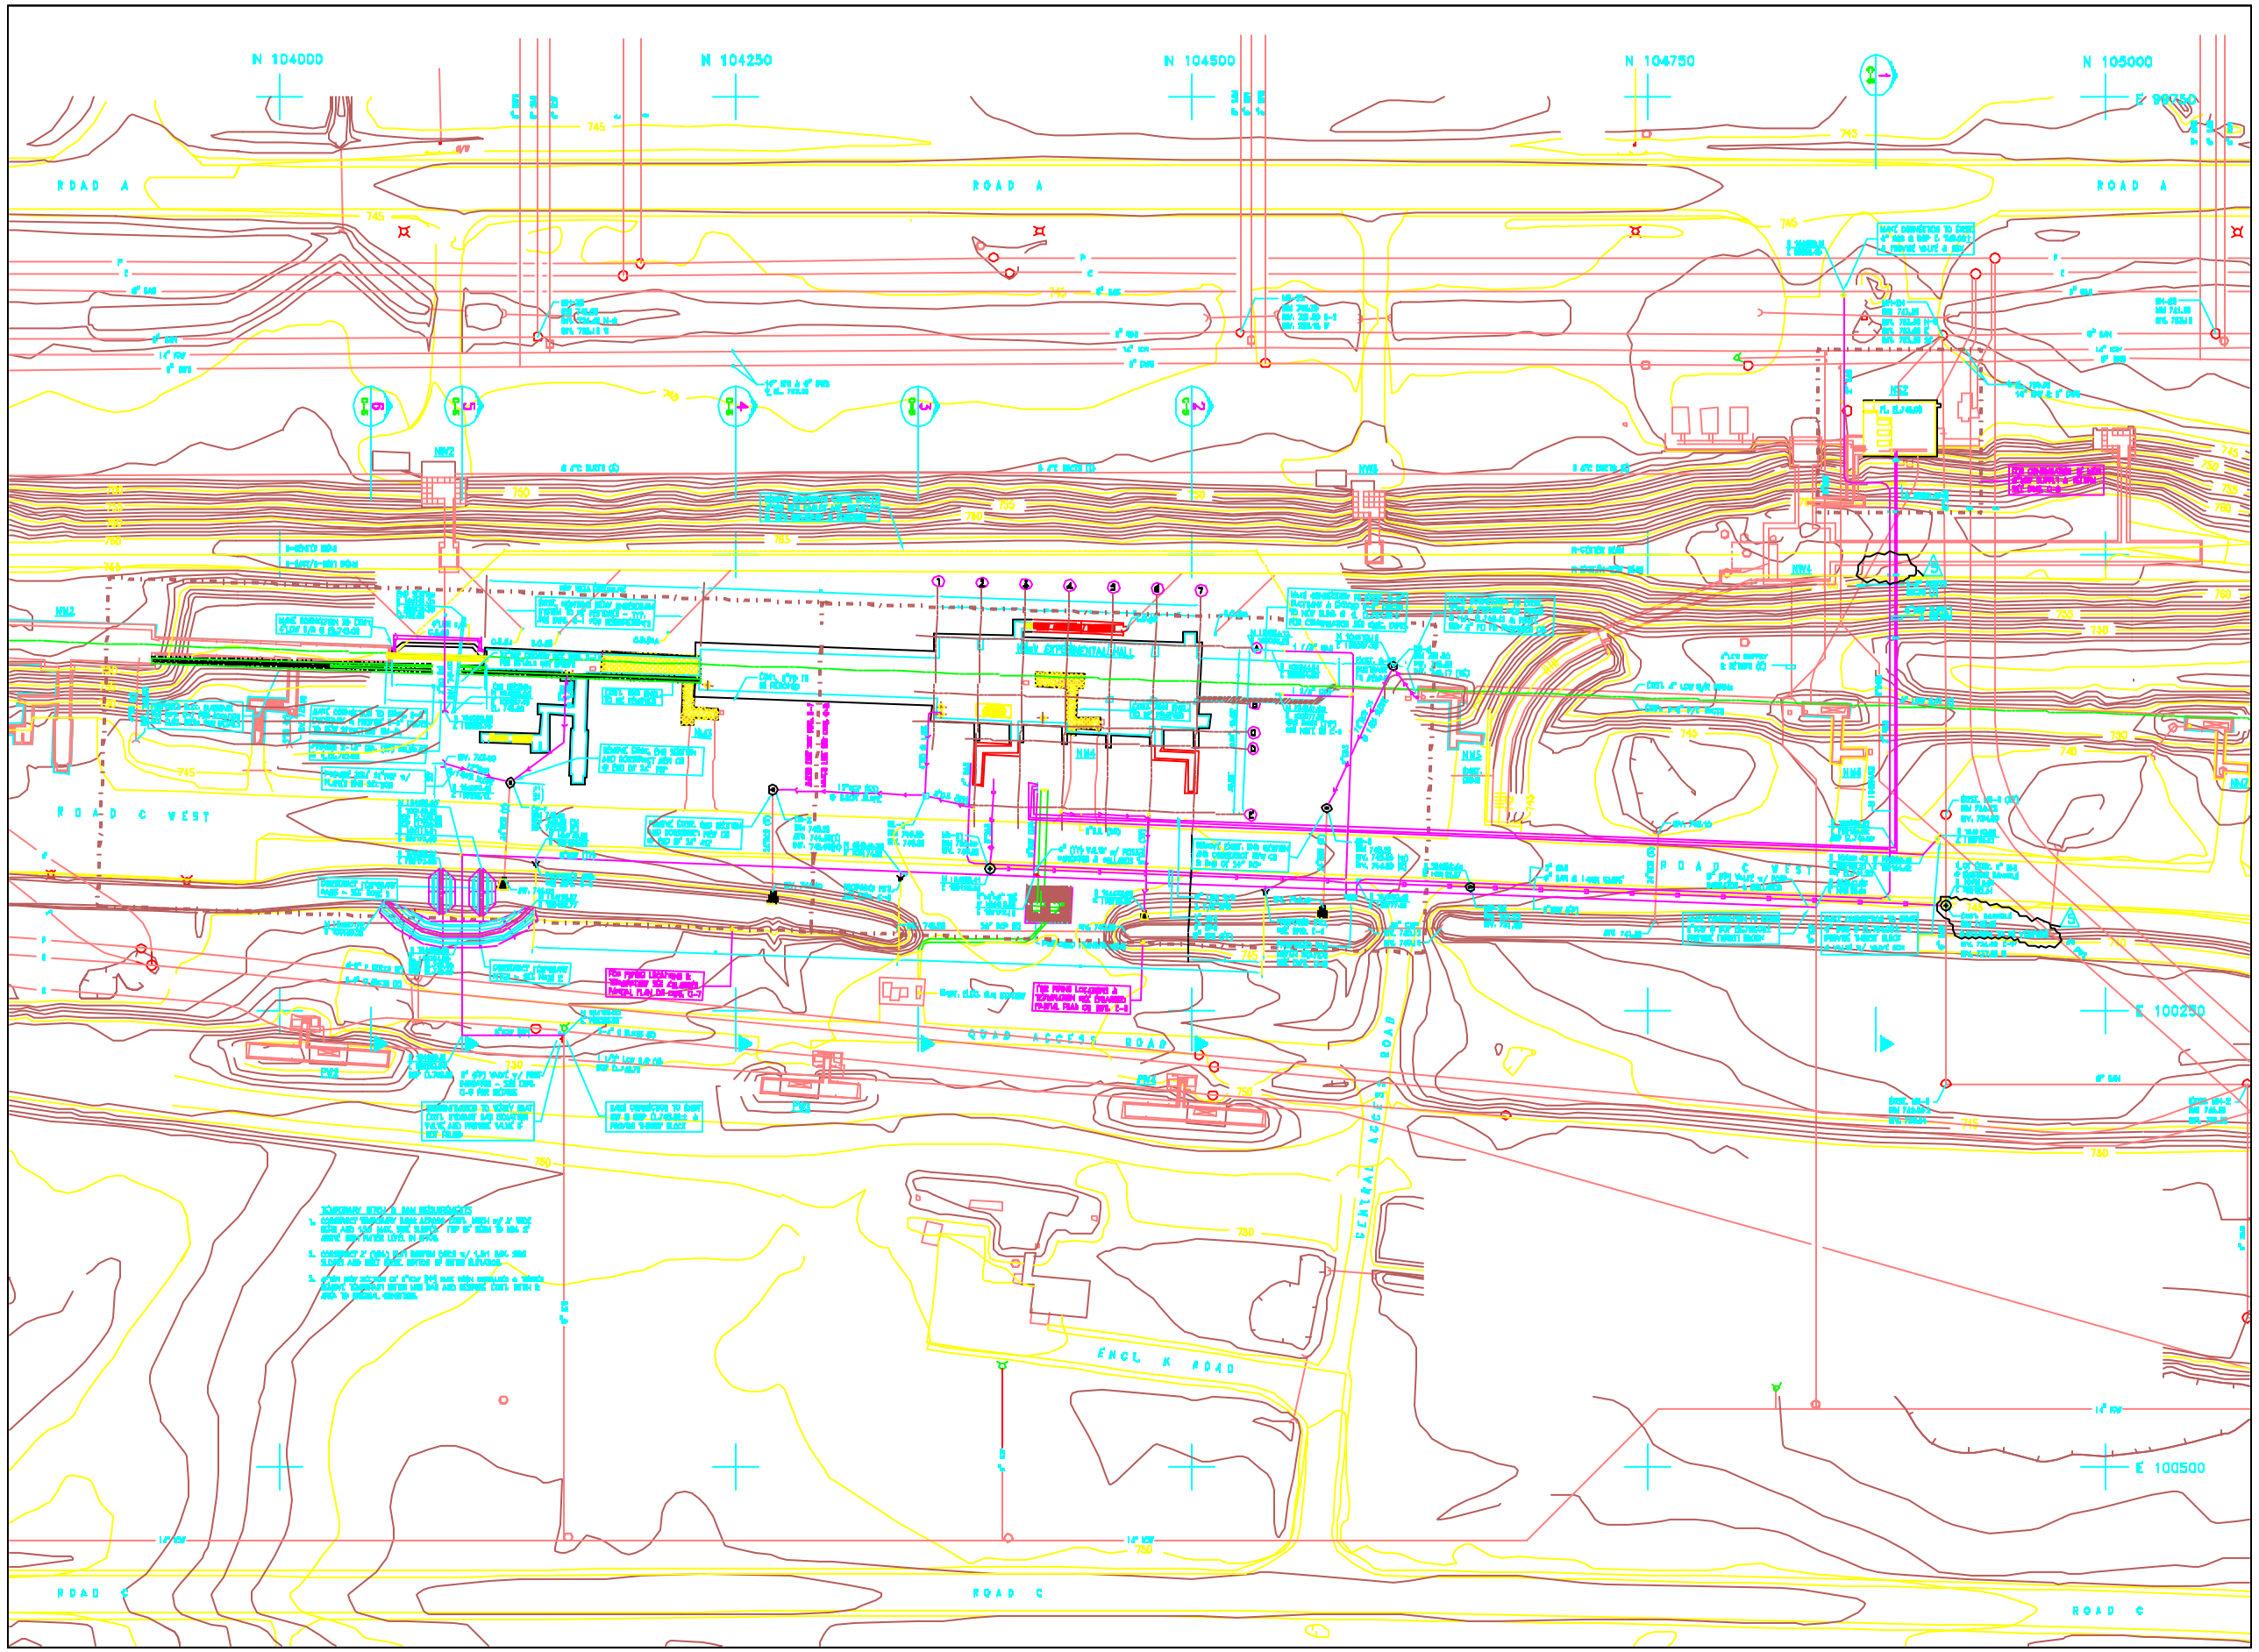

REV.	DATE	DESCRIPTIONS
6	8/28/94	ISSUED LOW HIGH POINT POINTS REVISED BARRIER INFORMATION
1	4-1-94	ADDED RADIUS LIFTLET DATA FOR CLARIFICATION, ADDED NW-4, NW-5 AND NW-6 & NW-7

REVISIONS

KNIGHT

Knight Architects Engineers Planners, Inc.

544 West Randolph Street
Chicago, IL 60601

	NAME	DATE
DISCIPLINE REVIEW	C. FEDEROWICZ	8/28/94
SYSTEM REVIEW	J. WEIS / S. CHOIN	8/28/94
E&F APPROVAL	E. CRUMPLEY	8/28/94
FEES APPROVAL	W. NESTANDER	8/28/94
SUBMITTED	C. BOCK	8/28/94

PROJECT NORTH

SCALE: 1" = 30'-0"

FERMI NATIONAL ACCELERATOR LABORATORY

UNITED STATES DEPARTMENT OF ENERGY

KTeV EXPERIMENTAL AREA

UNDERGROUND UTILITIES

DRAWING NO. 8-6-3 C-3 REV. 0

30 SEP 1994