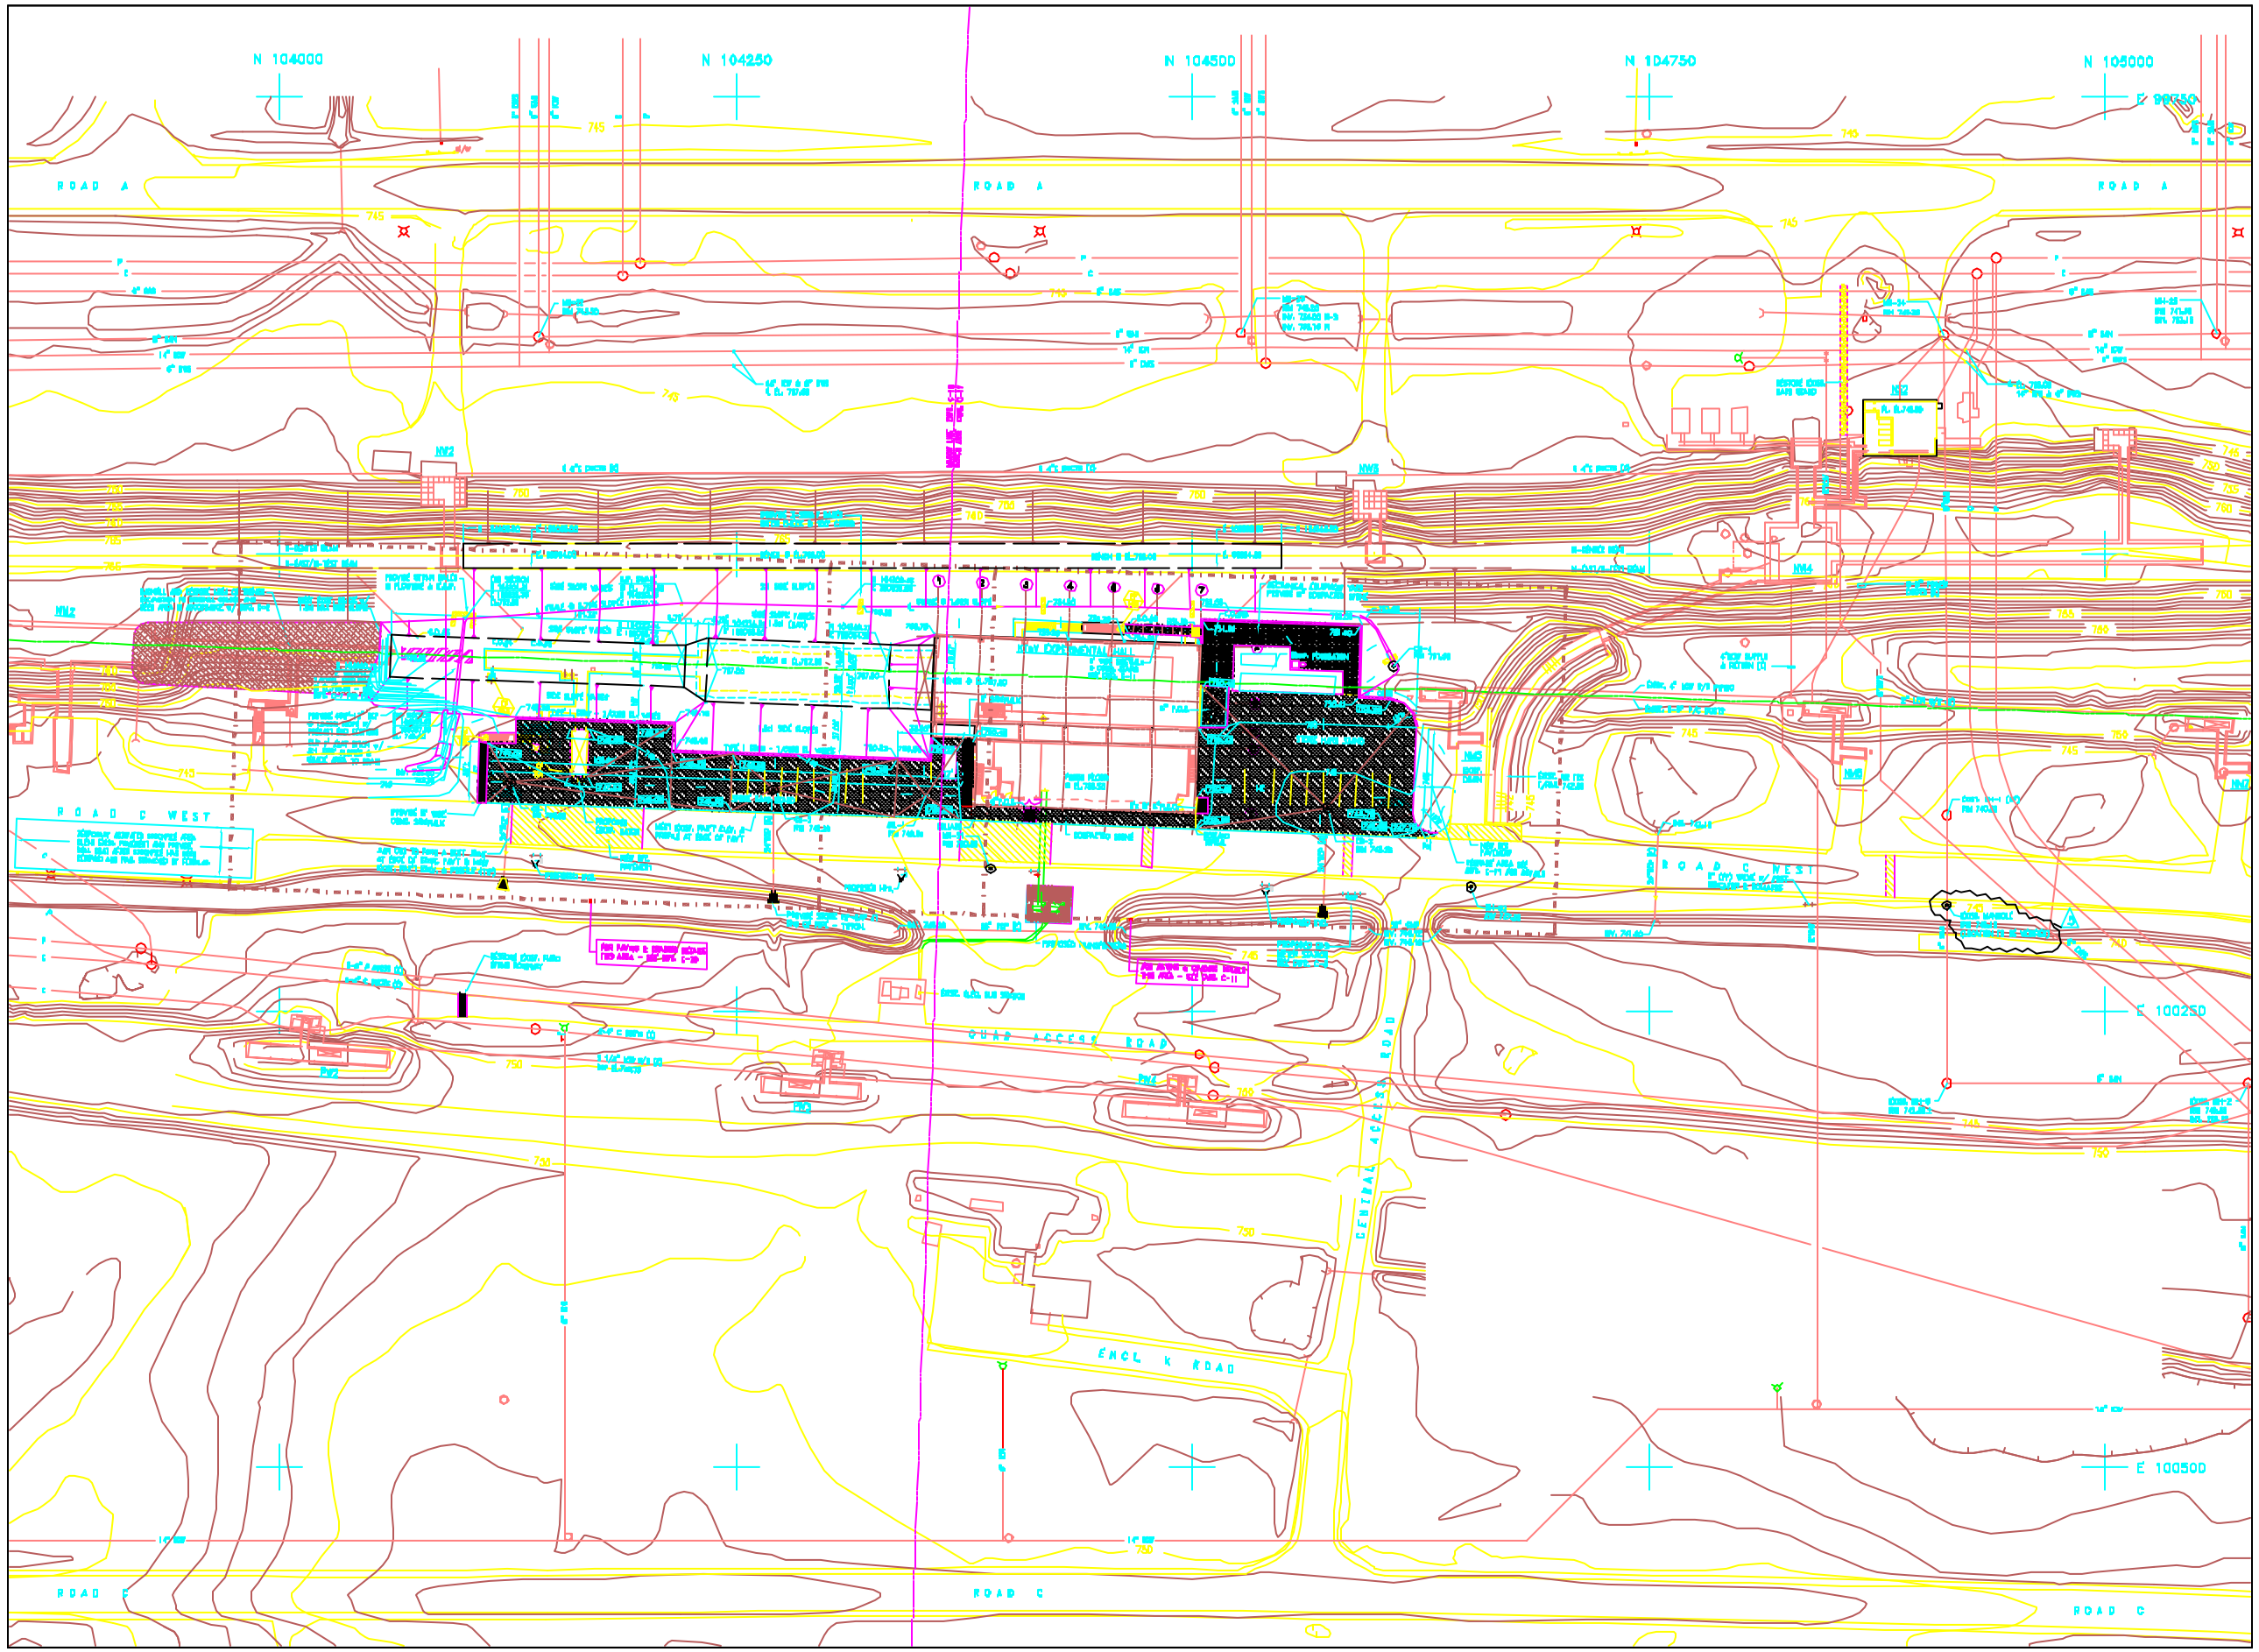

REV.	DATE	DESCRIPTIONS
3	1/28/94	[illegible]
1	4-1-94	[illegible]

REVISIONS

KNIGHT

Knight Architects Engineers Planners Inc.

549 West Randolph Street
Chicago, IL 60661

Established in 1897
Copyright 1993 Knight Architects Engineers Planners, Inc.

	NAME	DATE
DISCIPLINE REVIEW	C. FEDEROWICZ	1/28/94
CRITERIA REVIEW	J. TIBS / E. DUBIN	1/28/94
CM APPROVAL	E. CRUMPLEY	1/28/94
FESS APPROVAL	W. NESTANDER	1/28/94
SUBMITTED	D. BOCK	1/28/94

PROJECT NORTH

SCALE: 1" = 30'-0"

FERMI NATIONAL ACCELERATOR LABORATORY

UNITED STATES DEPARTMENT OF ENERGY

KTeV EXPERIMENTAL AREA

FINAL GRADING & PAVING

DRAWING NO. 8-6-3 C-4 REV. 3

30 SEP. 1994