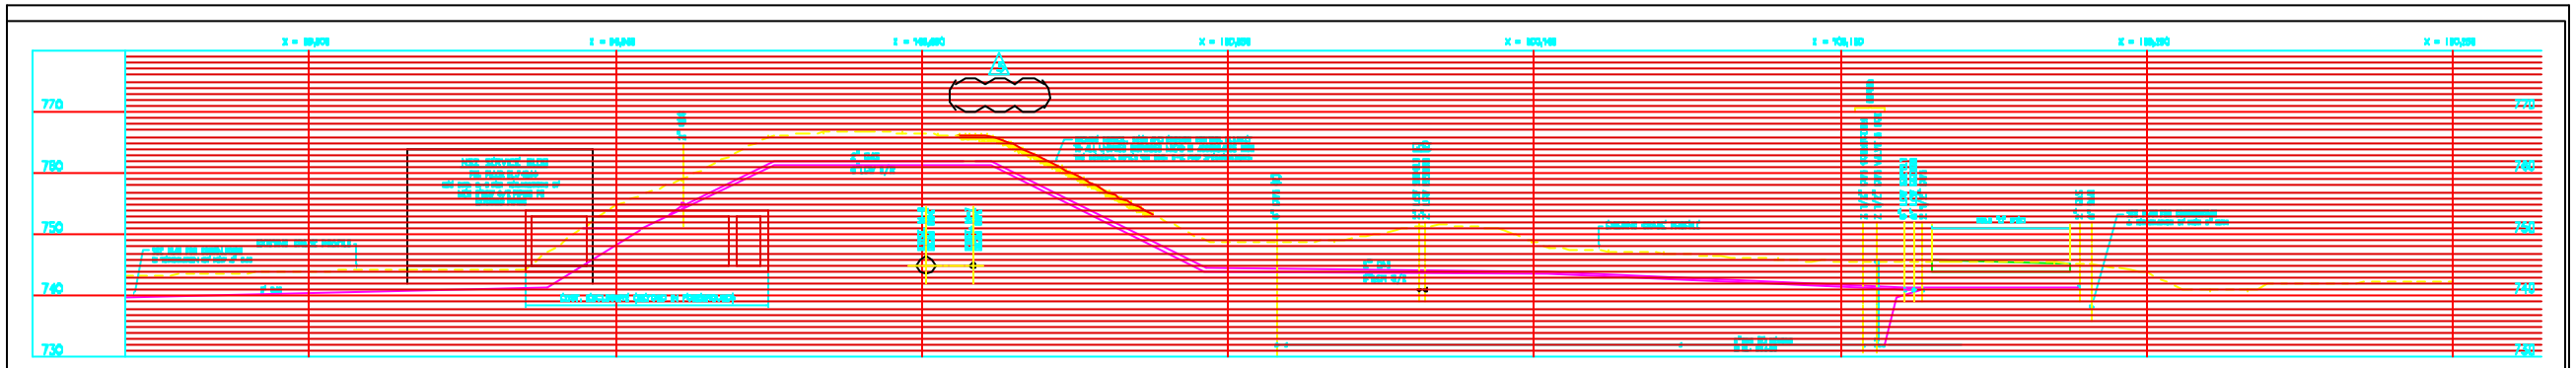

PROFILE 1 @ Y = 104,875
SHOWN ON DRAWING C-2

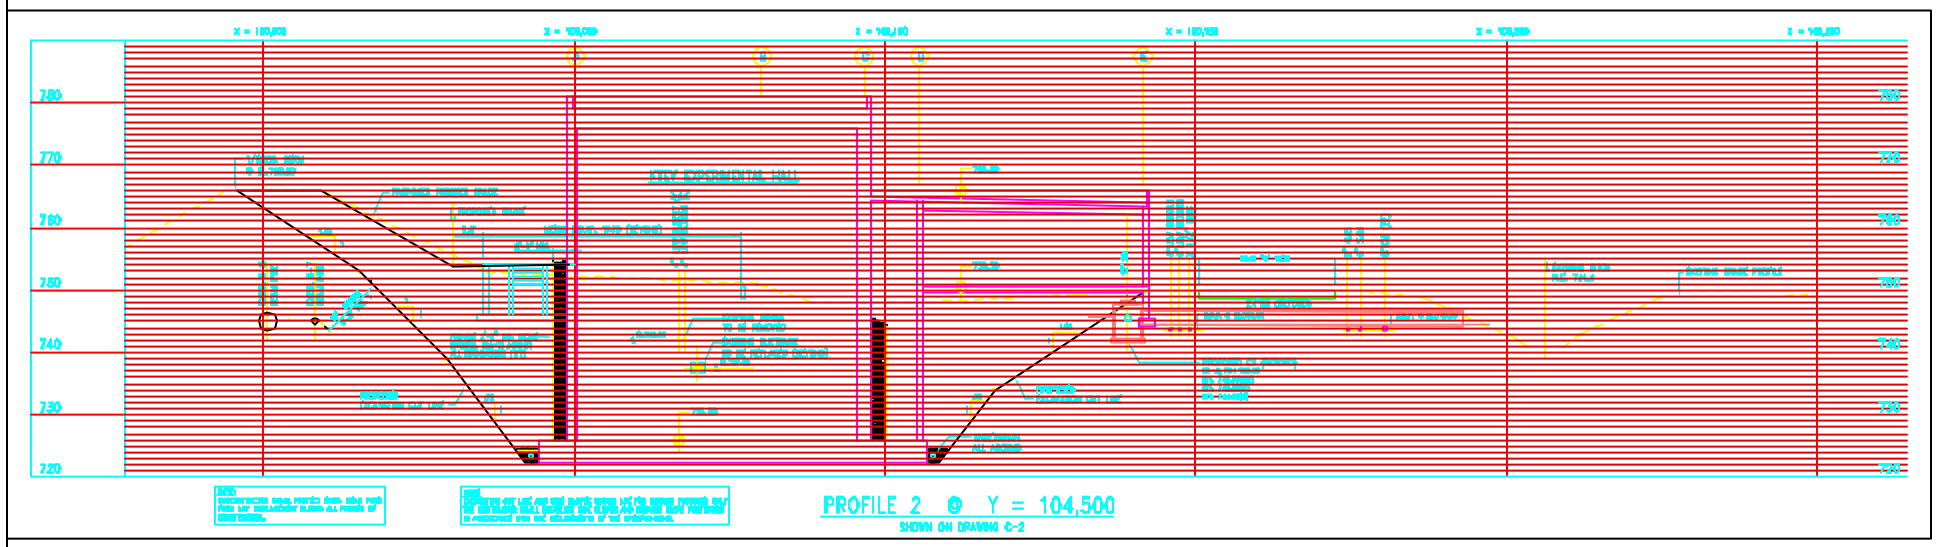

PROFILE 2 @ Y = 104,500
SHOWN ON DRAWING C-2

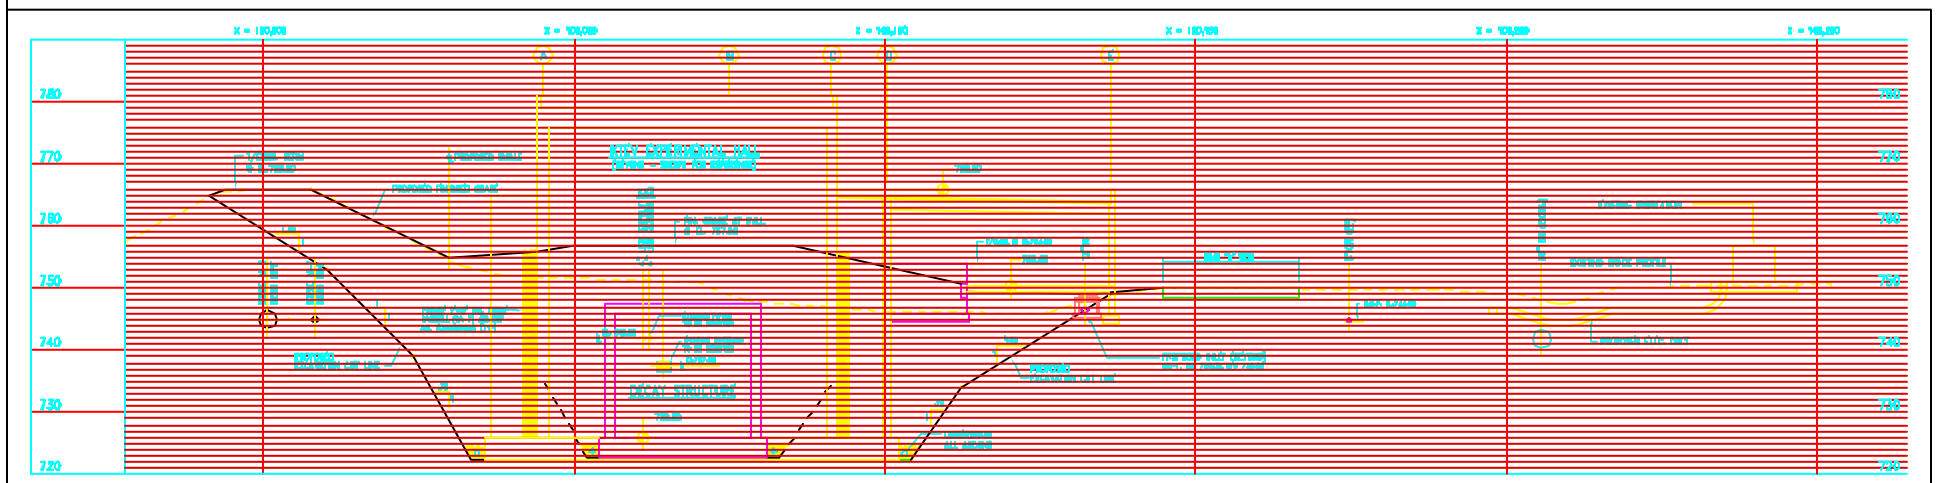

PROFILE 3 @ Y = 104,350
SHOWN ON DRAWING C-2

REV	DATE	DESCRIPTIONS
0	6/28/94	NILSTED LOW HIGH POINT VISTA
1	4-1-94	ADDED DETAILS FOR BLANKETING AND DRAINAGE NOTEBOOK

REVISIONS

KNIGHT
Knight Architects Engineers Planners, Inc.
[illegible] Chicago, IL 60601
Reading 1-300
[illegible]

	NAME	DATE
DISCIPLINE REVIEW	C. FEDEROWICZ	1/25/94
CRITERIA REVIEW	J. TILE S. BOCK	1/25/94
E&P APPROVAL	E. CRUMPLEY	1/25/94
FERM APPROVAL	W. NESTANDER	1/25/94
SUBMITTED	G. BOCK	1/25/94

SCALE:
1" = 10'-0"

FERMI NATIONAL ACCELERATOR LABORATORY
UNITED STATES DEPARTMENT OF ENERGY

KTeV EXPERIMENTAL AREA
GRADING & UTILITY PROFILES–SHT. 1

DRAWING NO. 8-6-3 C-5 REV 0

30 SEP 1994