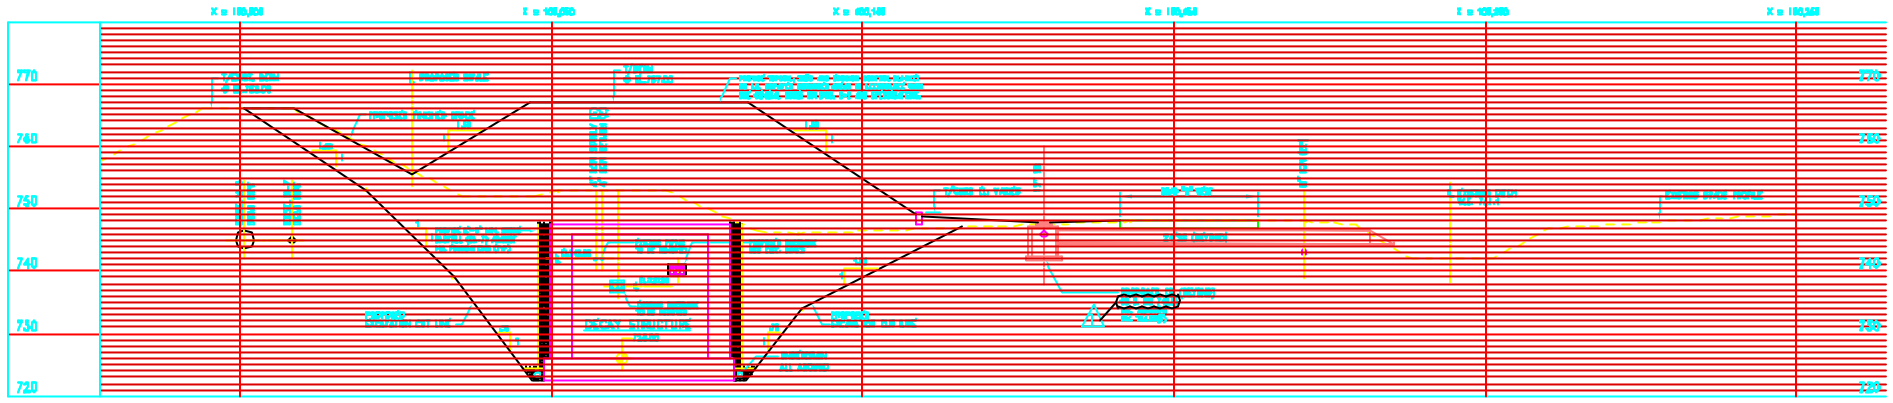

PROFILE 4 @ Y = 104,250

SHOWN ON DRAWING C-2

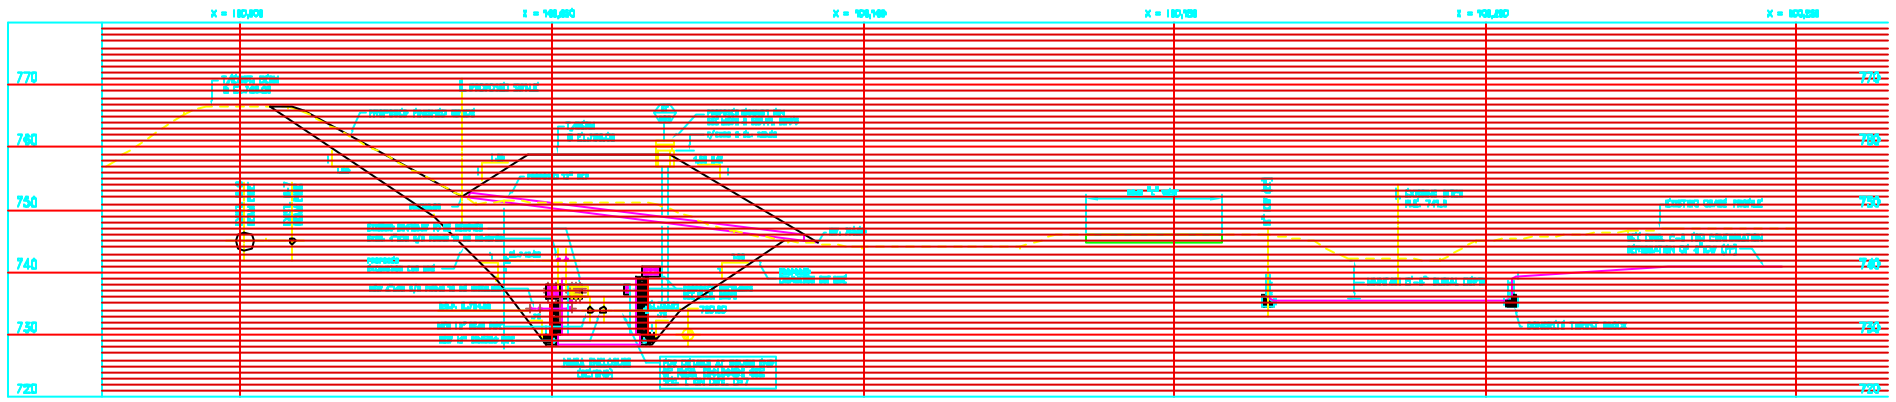

PROFILE 5 @ Y = 104,100

SHOWN ON DRAWING C-2

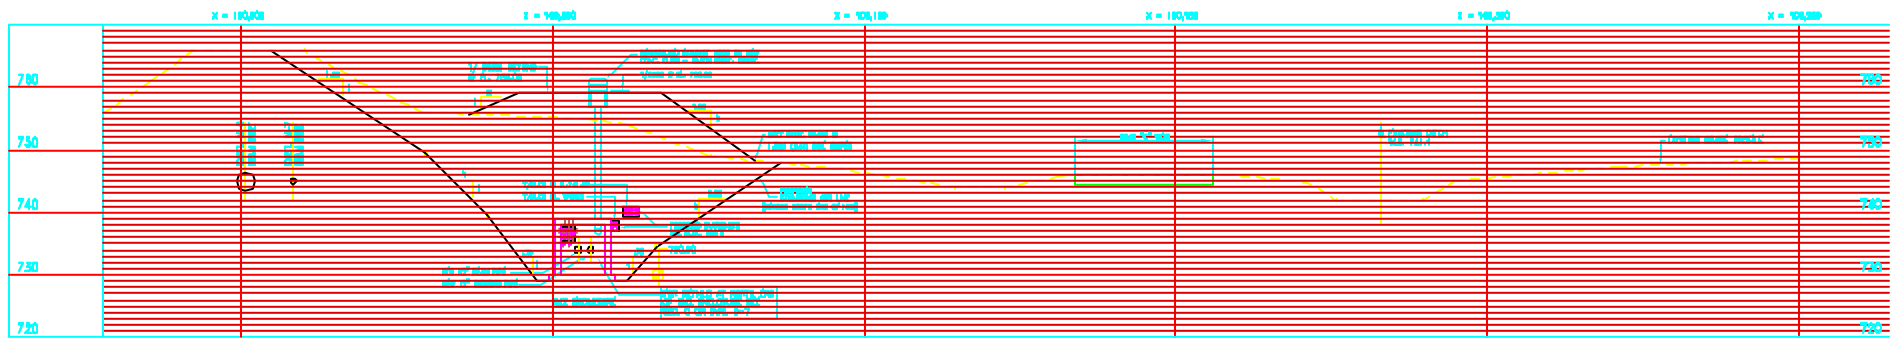

PROFILE 6 @ Y = 104,050

SHOWN ON DRAWING C-2

REV.	DATE	DESCRIPTIONS
1	8/1/94	ADDED DRAWING REFERENCE, REVISED BM EL.

REVISIONS

KNIGHT

Knight Architects Engineers Planners, Inc.

549 West Randolph Street
Chicago, IL 60661

	NAME	DATE
DISCIPLINE REVIEW	C. FEDEROWICZ	1/28/94
CRITERIA REVIEW	J. TRUE S. OKIN	1/28/94
ESF APPROVAL	E. CRUMPLEY	1/28/94
FESS APPROVAL	W. NESTANDER	1/28/94
SUBMITTED	G. BOCK	1/28/94

SCALE:
1" = 10'-0"
15 0 15 30
SCALE FEET

FERMI NATIONAL ACCELERATOR LABORATORY

UNITED STATES DEPARTMENT OF ENERGY

KTeV EXPERIMENTAL AREA

GRADING & UTILITY PROFILES-SHT. 2

DRAWING NO. B-6-3 C-6 REV. 1

1 JUN. 1994