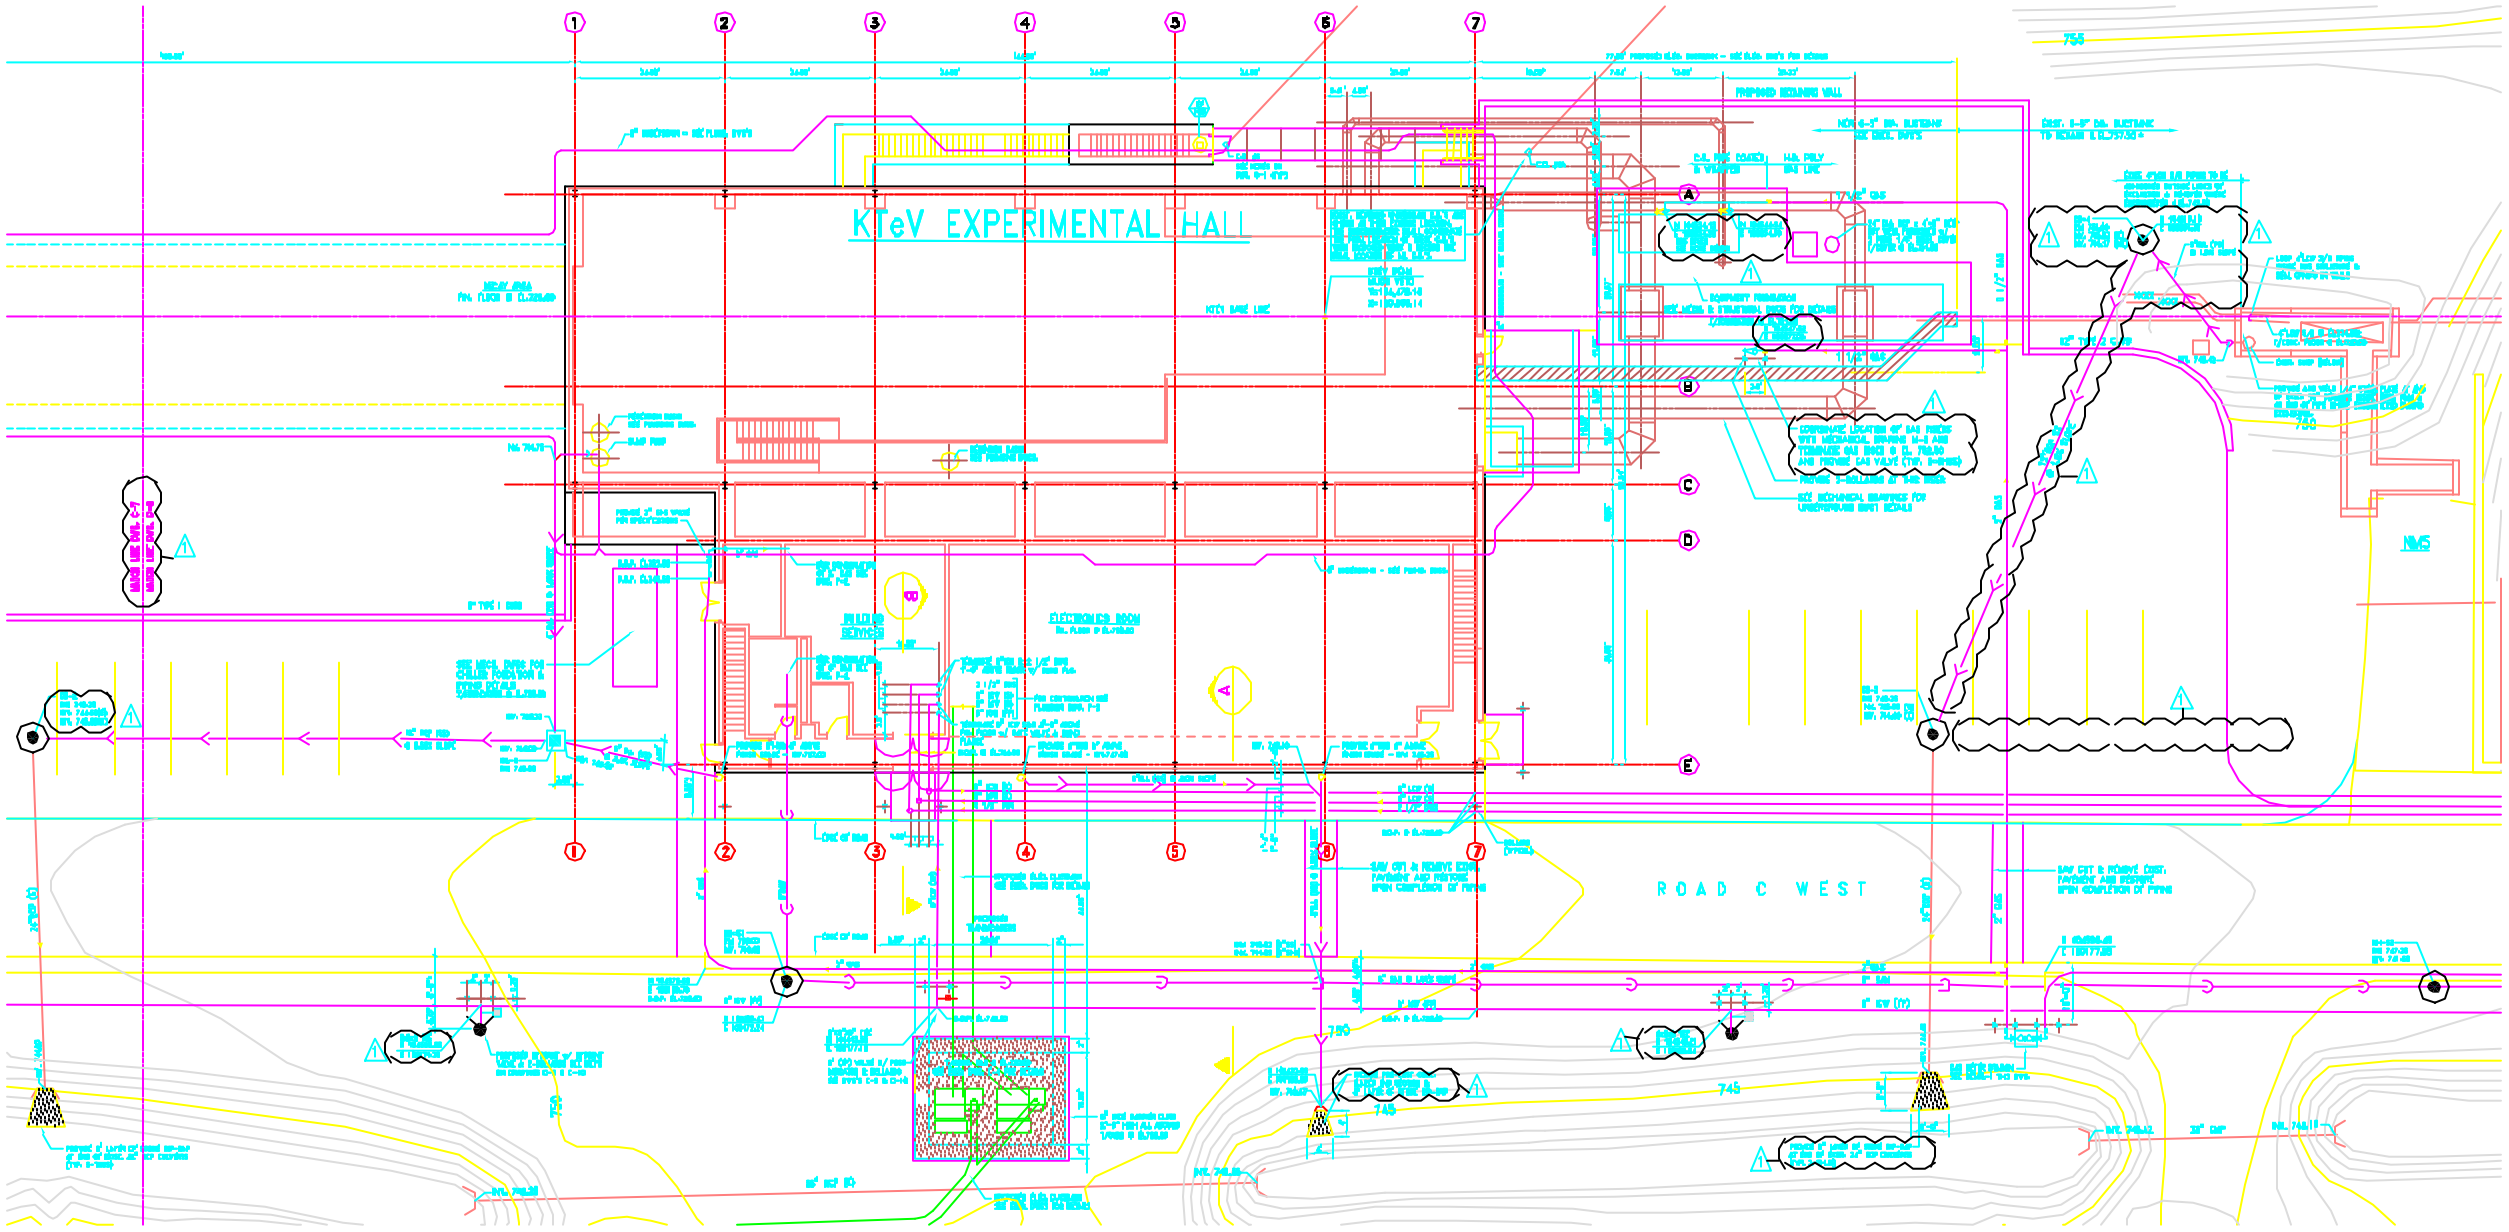

ENLARGED PARTIAL PLAN

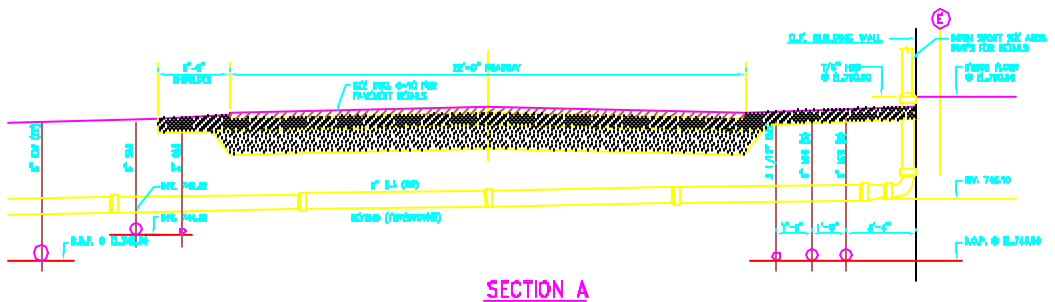

SECTION A

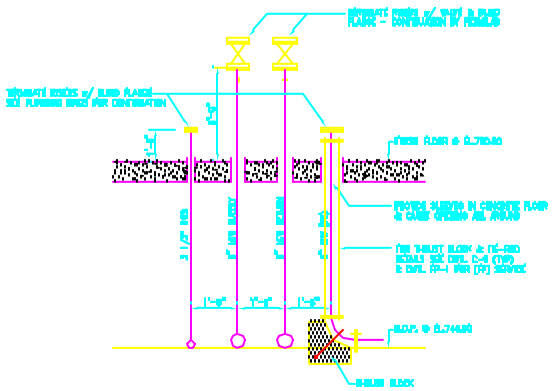

SECTION B

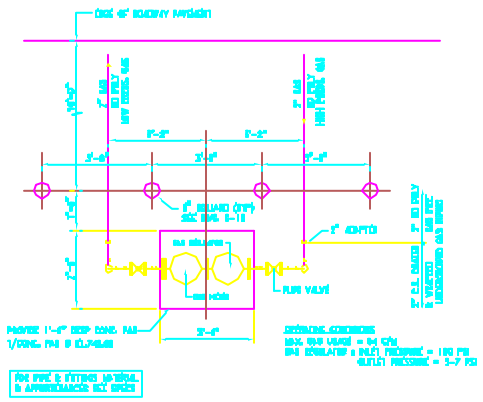

DETAIL 1
GAS METER STATION

REV.	DATE	DESCRIPTIONS
1	4/1/94	ADDED UTILITY INFORMATION FOR CLARIFICATION, ADDED CS-4, REVISED LOCATION FOR 1"FOR & FOR

REVISIONS

KNIGHT
Knight Architects Engineers Planners, Inc.
540 West Randolph Street
Chicago, IL 60601

	NAME	DATE
DISCIPLINE ENGR	C. FEDEROWICZ	1/28/94
CHECK REVIEW	J. WEIS / S. BOCK	1/28/94
EMP APPROVAL	E. CRUMPLEY	1/28/94
PESS APPROVAL	W. NEBTANDER	1/28/94
SUBMITTED	G. BOCK	1/28/94

PROJECT NORTH

SCALE:
1" = 10'-0" SCALE 10 0 10 20 FEET
1/2" = 1'-0" SCALE 0 1 2 3 4 5 FEET

FERMI NATIONAL ACCELERATOR LABORATORY
UNITED STATES DEPARTMENT OF ENERGY

KTeV EXPERIMENTAL AREA
UTILITY SECTIONS & DETAILS-SHT. 2

DRAWING NO. 8-6-3 C-8 REV. 1

1 JUN. 1994