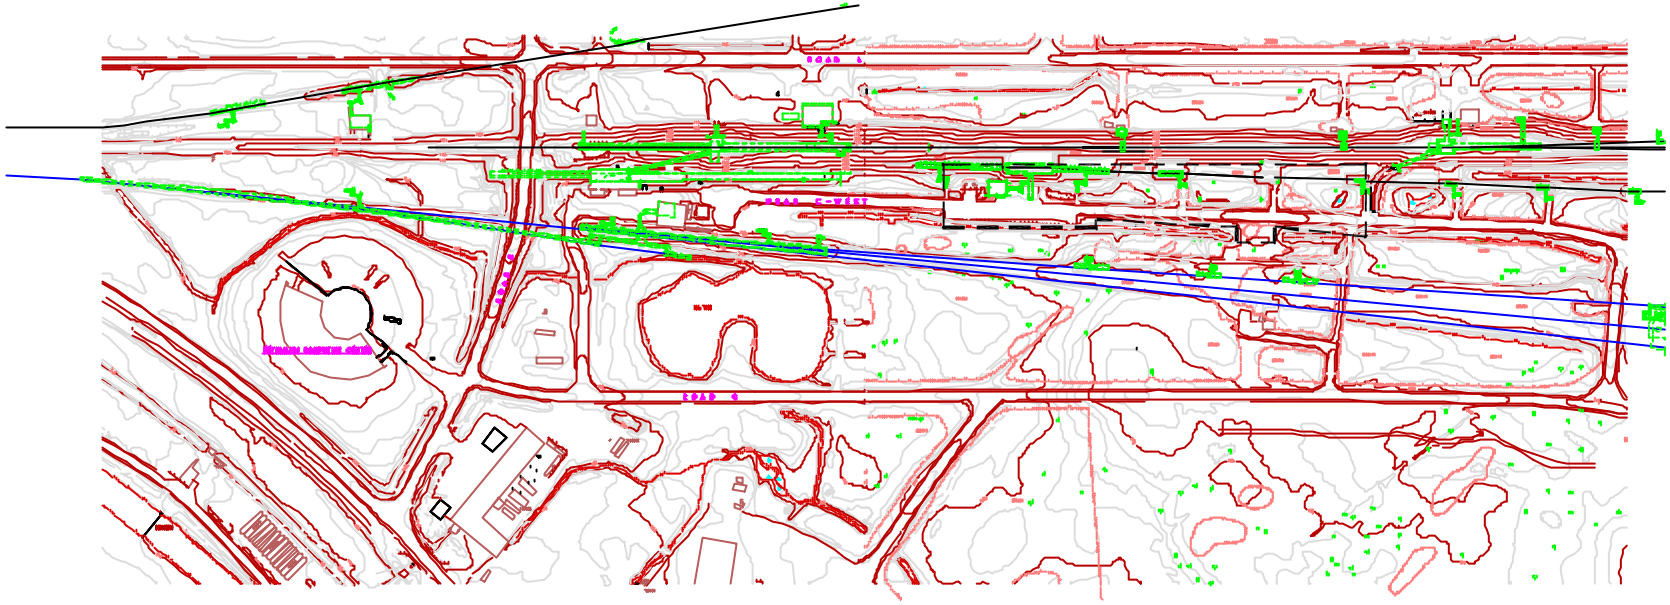


LOCATION PLAN

| REV. | DATE | DESCRIPTION |
|---|---|---|
| | | |

| | NAME | DATE |
|---|---|---|
| DRAWN BY | | |
| CHECKED | S. BOON | |
| ENGINEER | | |
| APPROVED | | |
| SUBMITTED | | |

PROJECT NORTH

SCALE:

FERMI NATIONAL ACCELERATOR LABORATORY

KTeV SURVEY MONUMENTS

LOCATION PLAN

DRAWING NO.

REV.