GENERAL NOTES

1. THE OBJECTIVE OF THIS SHEET IS TO ESTABLISH GUIDELINES FOR THE VERTICAL LOCATION OF ITEMS AND DEVICES THROUGHOUT THE PROJECT. THE DIMENSIONS ARE ILLUSTRATED FOR:
   A. CONFORMANCE WITH APPLICABLE ACCESSIBILITY STANDARDS
   B. PRACTICALITY AND CONVENIENCE
   C. SAFETY
2. ITEMS ILLUSTRATED ON THIS SHEET ARE REPRESENTATIVE OF CONDITIONS THAT MAY OCCUR IN THE SCOPE OF THE PROJECT. HEIGHTS AND OTHER INFORMATION SHOWN ARE TYPICAL.
3. ADDITIONAL MOUNTING HEIGHTS AND RELATED INFORMATION ARE SHOWN IN OTHER SECTIONS OF THE DRAWING AS WELL AS SPECIFIED. IN ALL CASES APPLICABLE STATUTES, ORDINANCES, CODES, WHICHEVER STRINGENT, SHALL SUPERSEDE THESE REQUIREMENTS.
4. TOILET ROOMS WITH ACCESSIBLE FIXTURES MUST BE EQUIPPED WITH ACCESSORIES, ETC. AS REQUIRED FOR ACCESSIBLE TOILET ROOMS (APPLIES TO TYPES, MOUNTING HEIGHTS, ETC.)

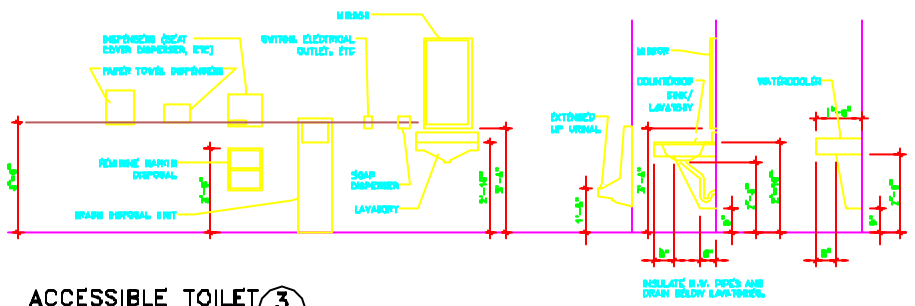

ACCESSIBLE TOILET 3
1/2"=1'0"

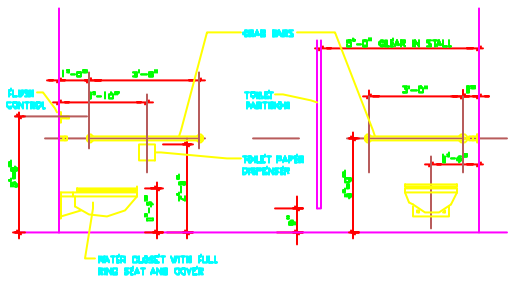

ACCESSIBLE TOILET 2
1/2"=1'0"

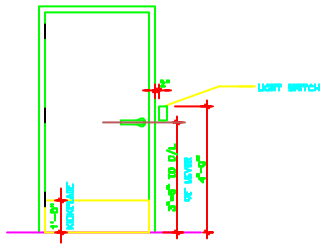

DOOR HARDWARE 1
1/2"=1'0"

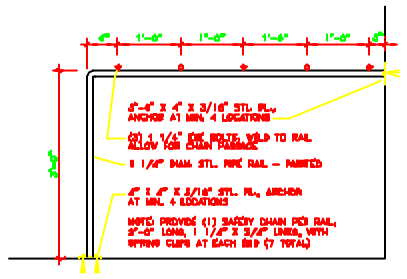

ELEVATION B

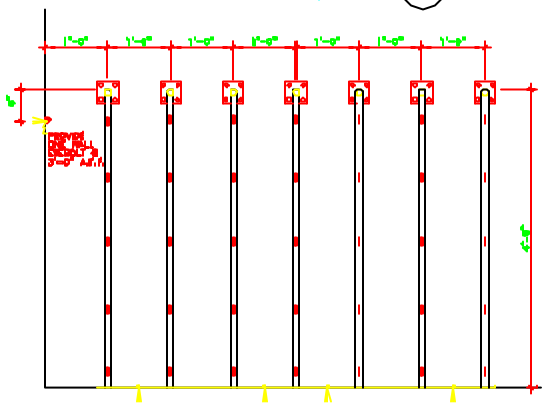

PLAN A

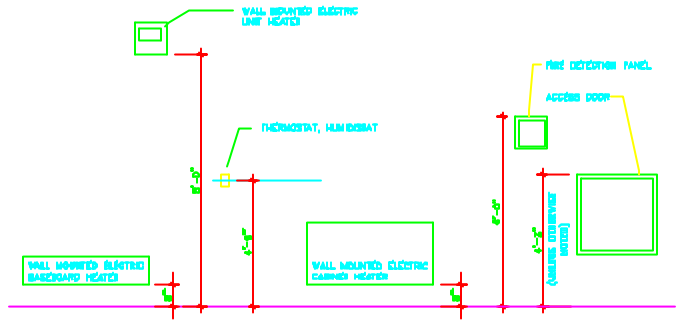

MOUNTING HEIGHTS 5
1/2"=1'0"

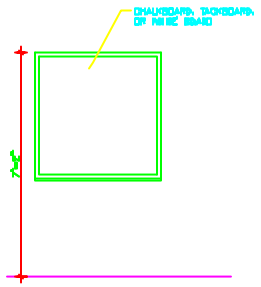

GENERAL 4
1/2"=1'0"

CYLINDER PIPERAIL 6
1/2"=1'0"

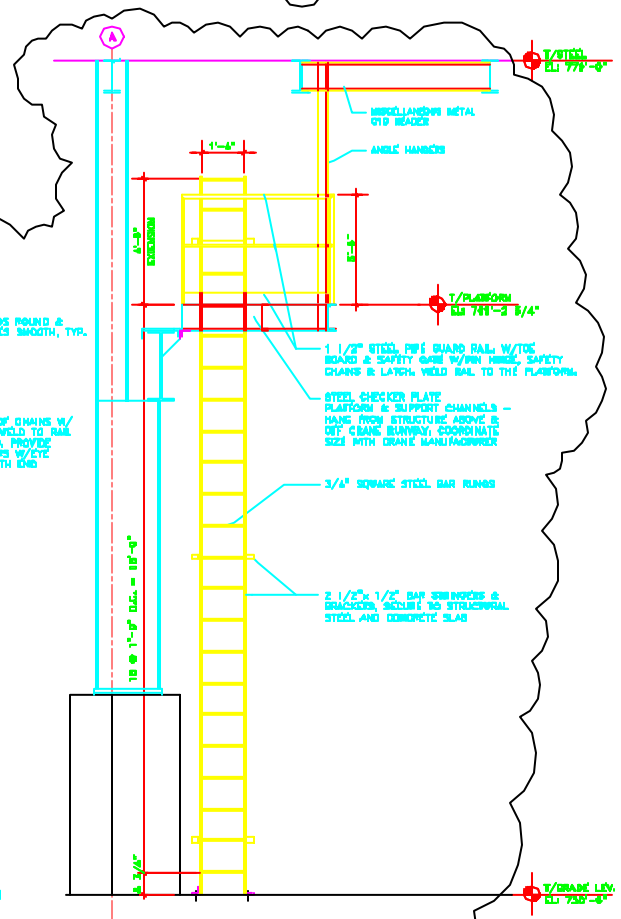

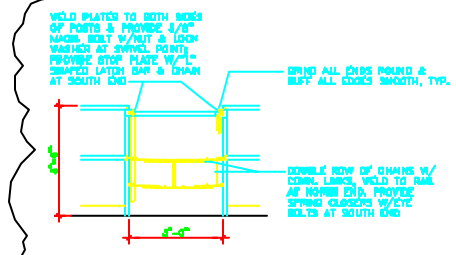

SAFETY GATE C

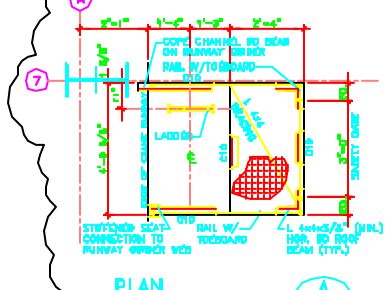

PLAN A

ELEVATION B

RM. 190 LADDER 10
1/2"=1'0"
A-3

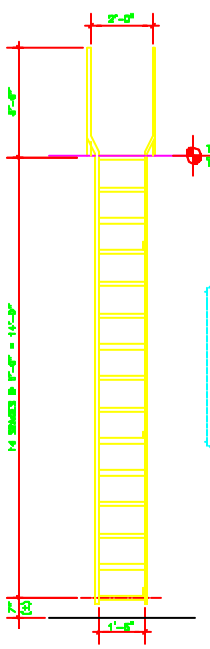

FRONT VIEW A

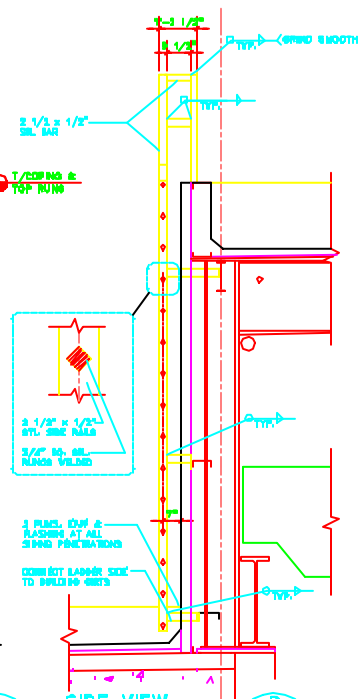

SIDE VIEW B

EXTERIOR LADDER 9
1/2"=1'0"
A-4

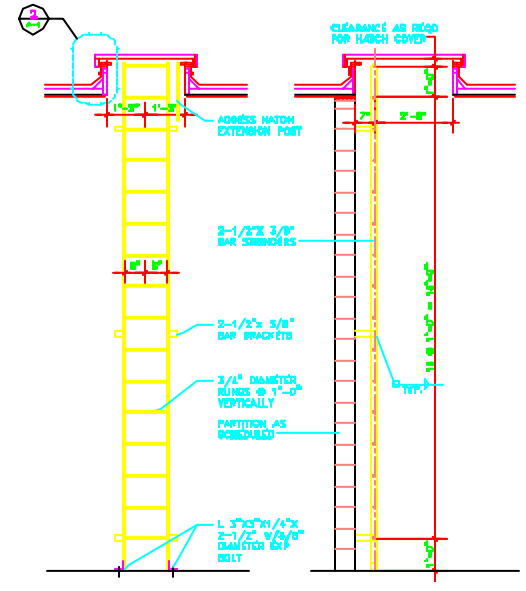

FRONT VIEW A

SIDE VIEW B

RM. #130 LADDER 8
1/2"=1'0"
A-3

TOILET ACCESSORY SCHEDULE

1. PAPER TOWEL DISPENSER
2. TOILET TISSUE DISPENSER
3. GRAB BAR
4. SANITARY NAPKIN DISPOSAL
5. SOAP DISPENSER
6. PERSONAL SEAT COVER DISPENSER
7. MIRROR

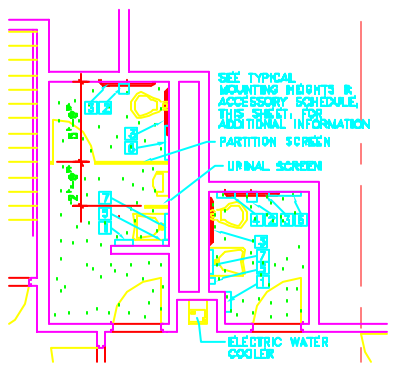

TOILET ACCESSORY LOCATION PLAN 7
1/4"=1'-0"

No.	Date	Drawing Issue Description	By
3	9/30/94	REVISED GRAB PLATFORM & LADDER	

KNIGHT
Knight Architects Engineers Planners, Inc.
540 West Randolph Street
Chicago IL 60661

	NAME	DATE
CONSTRUCT REVIEW	A. TITUS	1/28/94
CRITERIA REVIEW	J. TITUS S. DIXON	1/28/94
CRP APPROVAL	E. CRUMPLEY	1/28/94
FESB APPROVAL	W. NESTANDER	1/28/94
SUBMITTED	C. BOCK	1/28/94

SCALE:
1/4"=1'-0" SCALE
1/2"=1'-0" SCALE

FERMI NATIONAL ACCELERATOR LABORATORY
UNITED STATES DEPARTMENT OF ENERGY

KTeV EXPERIMENTAL AREA
MOUNTING HEIGHTS & MISC. DETAILS

DRAWING NO. 8-6-3 A-11 REV. 5

SIZE D