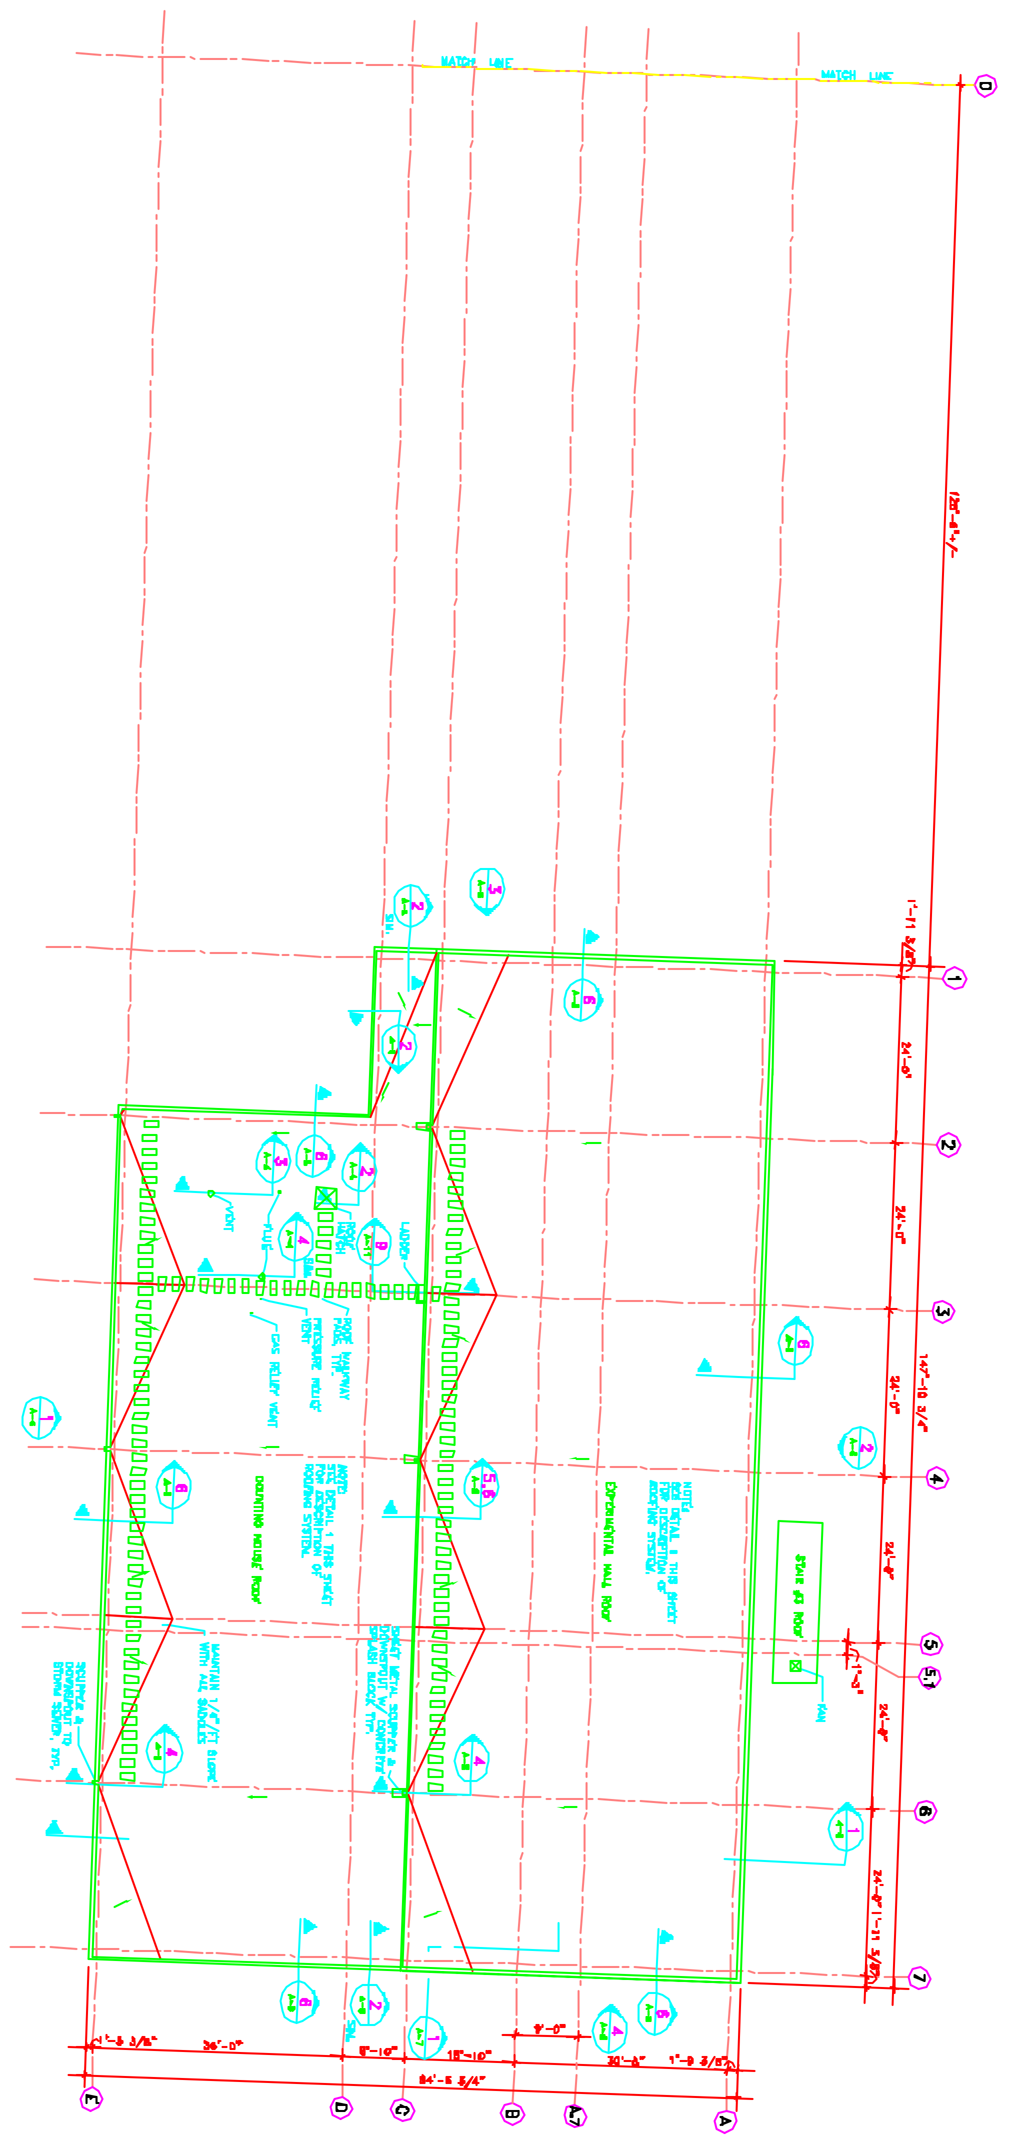

MATCH LINE
MATCH LINE
128'-8"+/-
1'-11 3/8"
24'-0"
24'-0"
24'-0"
24'-8"
24'-8"
24'-8"
1'-11 3/8"
147'-10 3/4"
1'-3"
STAIR #3 ROOF
FAN
EXPERIMENTAL HALL ROOF
NOTE: SEE DETAIL 1 THIS SHEET FOR DESCRIPTION OF ROOFING SYSTEM.
COUNTING HOUSE ROOF
NOTE: SEE DETAIL 1 THIS SHEET FOR DESCRIPTION OF ROOFING SYSTEM.
ROOF WALKWAY PADS, TYP.
PRESSURE RELIEF VENT
GAS RELIEF VENT
VENT
FLUE
ROOF HATCH
LADDER
SIM.
MAINTAIN 1/4"/FT SLOPE WITH ALL SADDLES
SCUPPER & DOWNSPOUT TO STORM SEWER, TYP.
SHEET METAL SCUPPER & DOWNSPOUT W/ CONCRETE SPLASH BLOCK TYP.
1'-5 3/8"
36'-0"
8'-10"
15'-10"
9'-0"
30'-6"
1'-9 3/8"
84'-5 3/4"
E
D
C
B
A.7
A
1
2
3
4
5
5.1
6
7