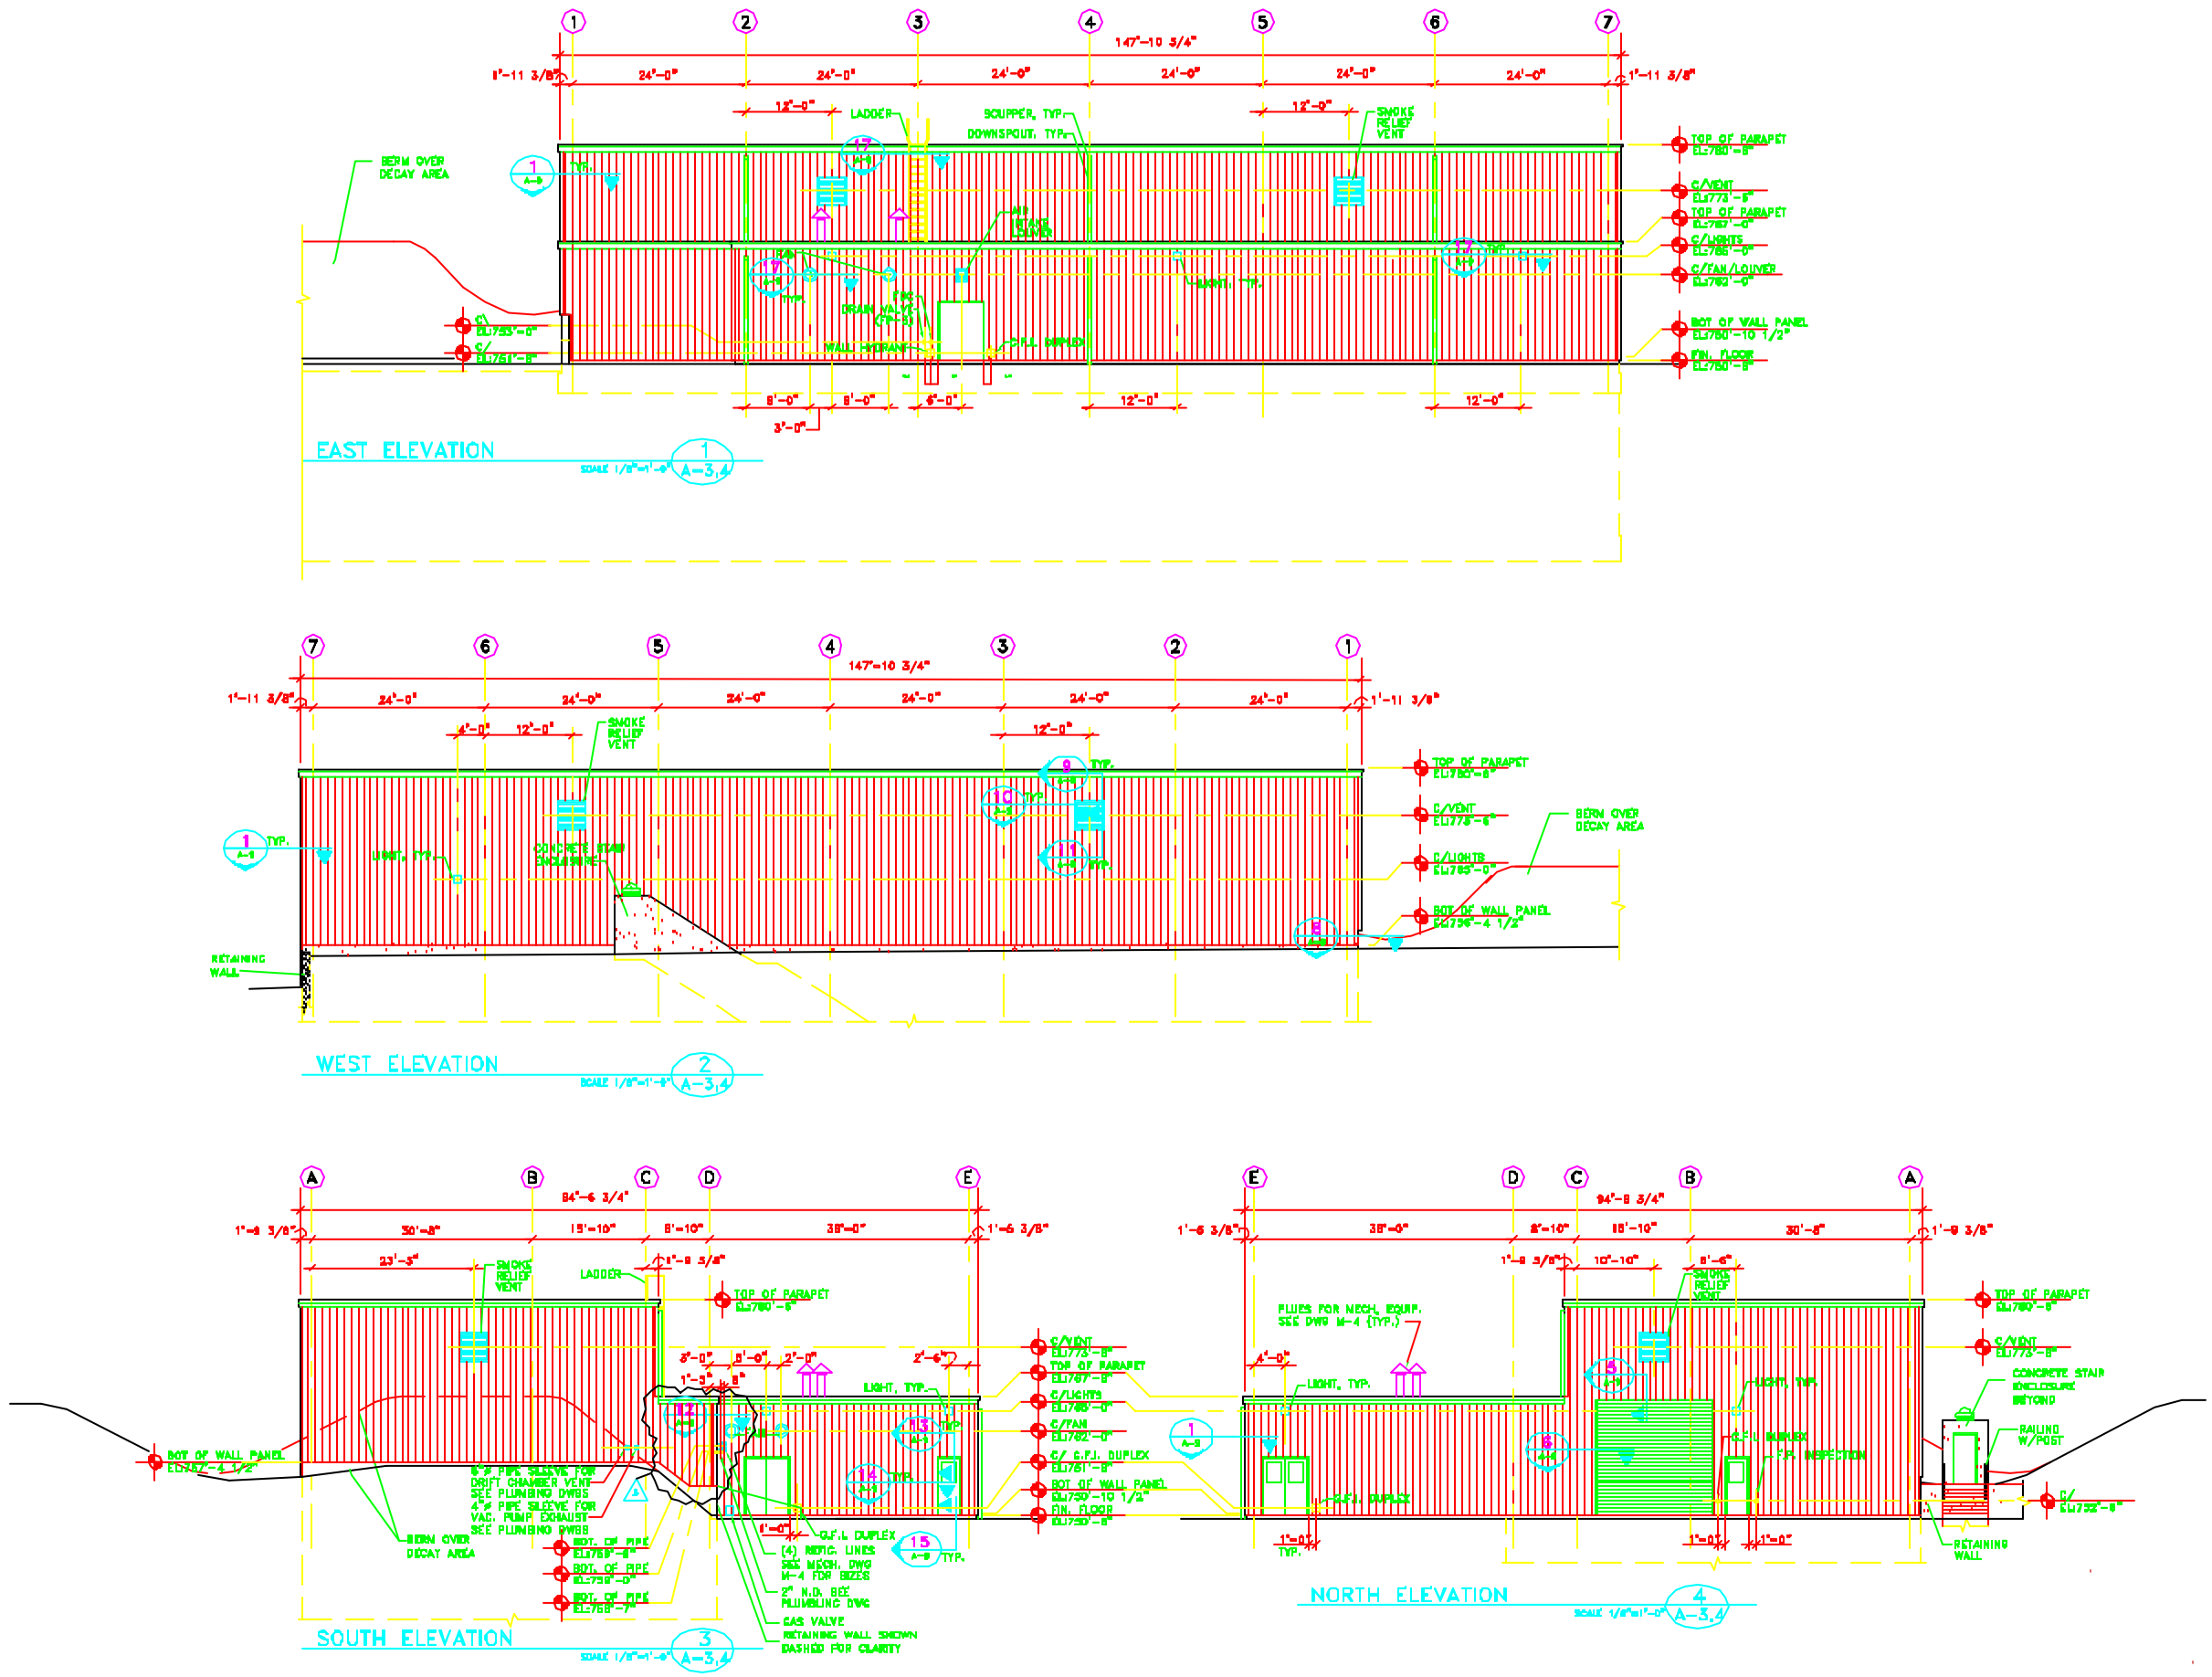

No.	Date	Revision Issue Description	By
5	9/30/94	REVISED SEISMIC GRT MARK AT D/2	
4	8/4/94	REVISED WALL & ROOF AT SE CORNER OF EXP. HAL.	

KNIGHT

Knight Architects Engineers Planners, Inc.
540 West Randolph Street
Chicago, IL 60661

	NAME	DATE
DISCIPLINE REVIEW	J. TITUS	1/28/94
DIRECTOR REVIEW	J. TITUS S. DIXON	1/28/94
C&P APPROVAL	E. CRUMPLEY	1/28/94
FESS APPROVAL	W. NESTANDER	1/28/94
SUBMITTED	C. BOCK	1/28/94

SCALE: 1/8"=1'-0"

FERMI NATIONAL ACCELERATOR LABORATORY
UNITED STATES DEPARTMENT OF ENERGY

KTeV EXPERIMENTAL AREA
BUILDING ELEVATIONS

DRAWING NO. 8-6-3 A-6 REV. 6

30 SEP. 1994

Date&Time 10/17/94 11:47:23 User JOB Filename P:\PAPER\KAP5A6