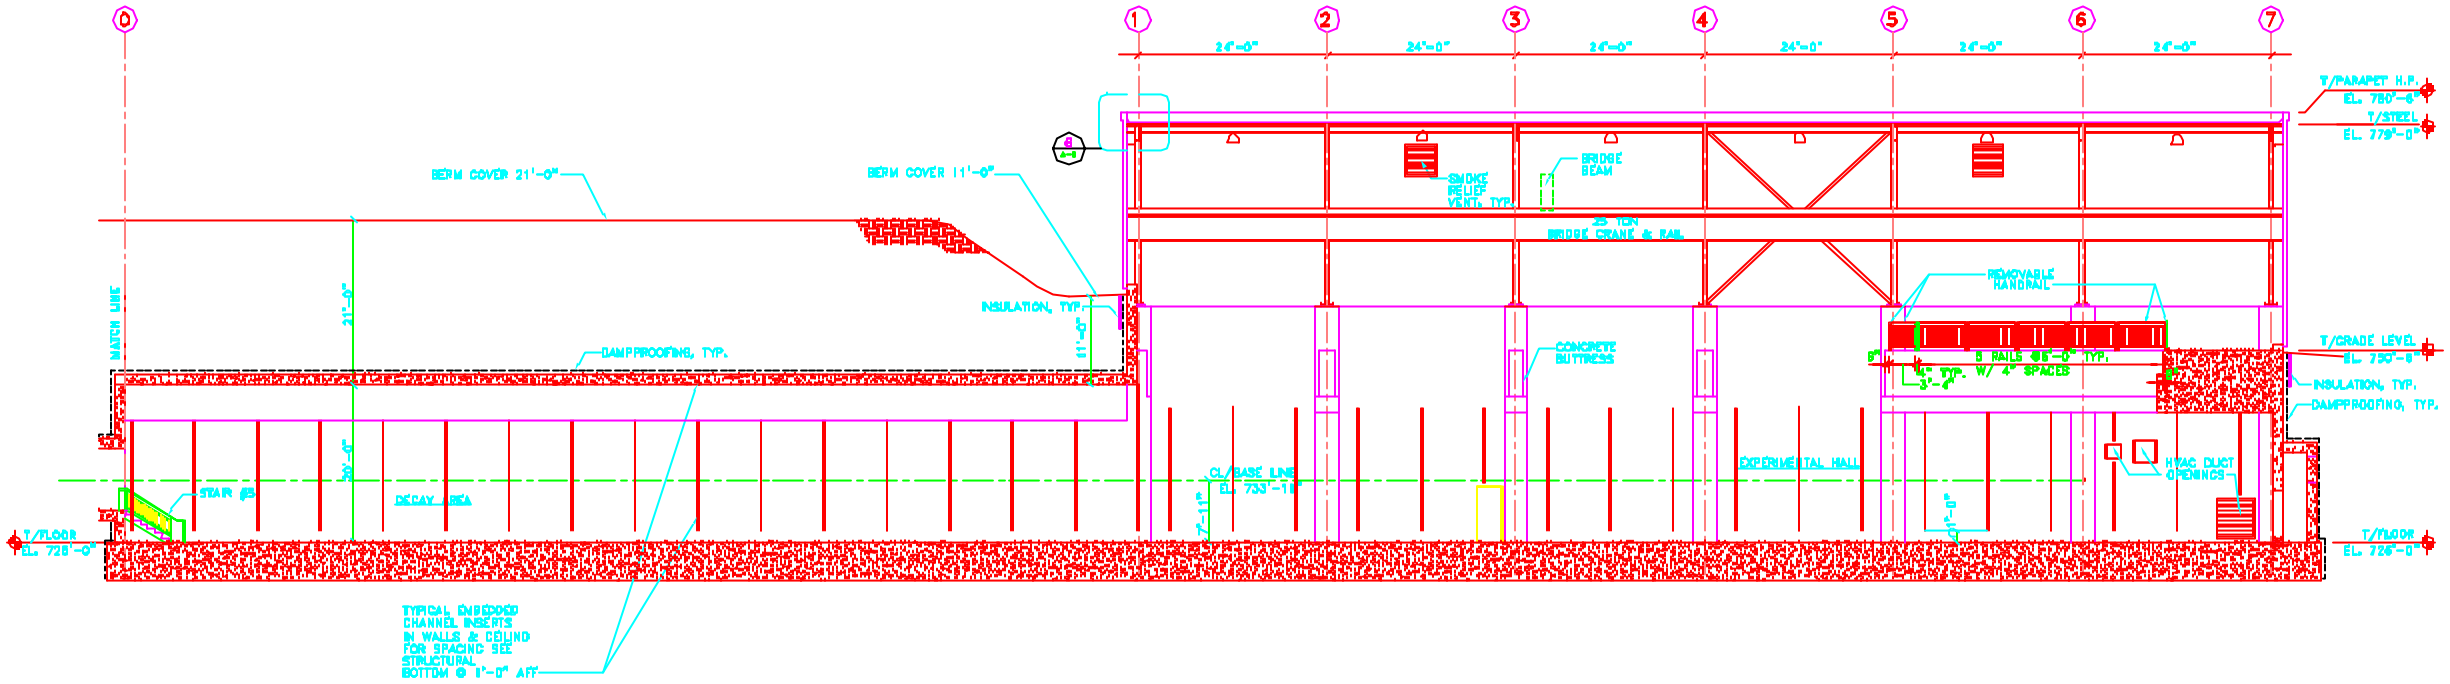

SECTION 1/8"=1'-0" 1 A-2,3,4

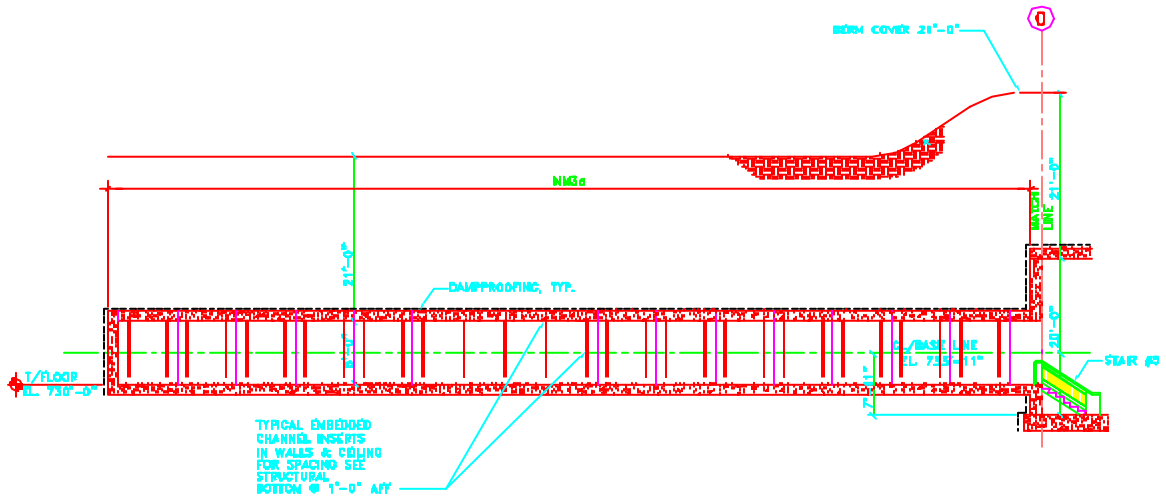

SECTION(CONT'D) 1/8"=1'-0" 1 A-2,3,4

NOTE:
SEE DRAWINGS C-8 THRU C-12 FOR GRADE ELEVATIONS.

No.	Date	Drawing Issue Description	By

KNIGHT
Knight Architects Engineers Planners, Inc.
540 West Randolph Street
Chicago, IL 60661

	NAME	DATE
DISCIPLINE REVIEW	J. TITUS	1/28/94
CONTROLS REVIEW	J. TITUS S. DIXON	1/28/94
E&P APPROVAL	E. CRUMPLEY	1/28/94
FERMI APPROVAL	W. NESTANDER	1/28/94
DRAWN BY	C. BOCK	1/28/94

SCALE: 1/8"=1'-0" 0 4 8 16 SCALE FEET

FERMI NATIONAL ACCELERATOR LABORATORY
UNITED STATES DEPARTMENT OF ENERGY

KTeV EXPERIMENTAL AREA
BUILDING SECTION

DRAWING NO. 8-6-3 A-7 REV.

DATE: JAN. 1994

DGN/ETime 01/24/94 11:24AM User TJS Element B:\PAPER\KAP247