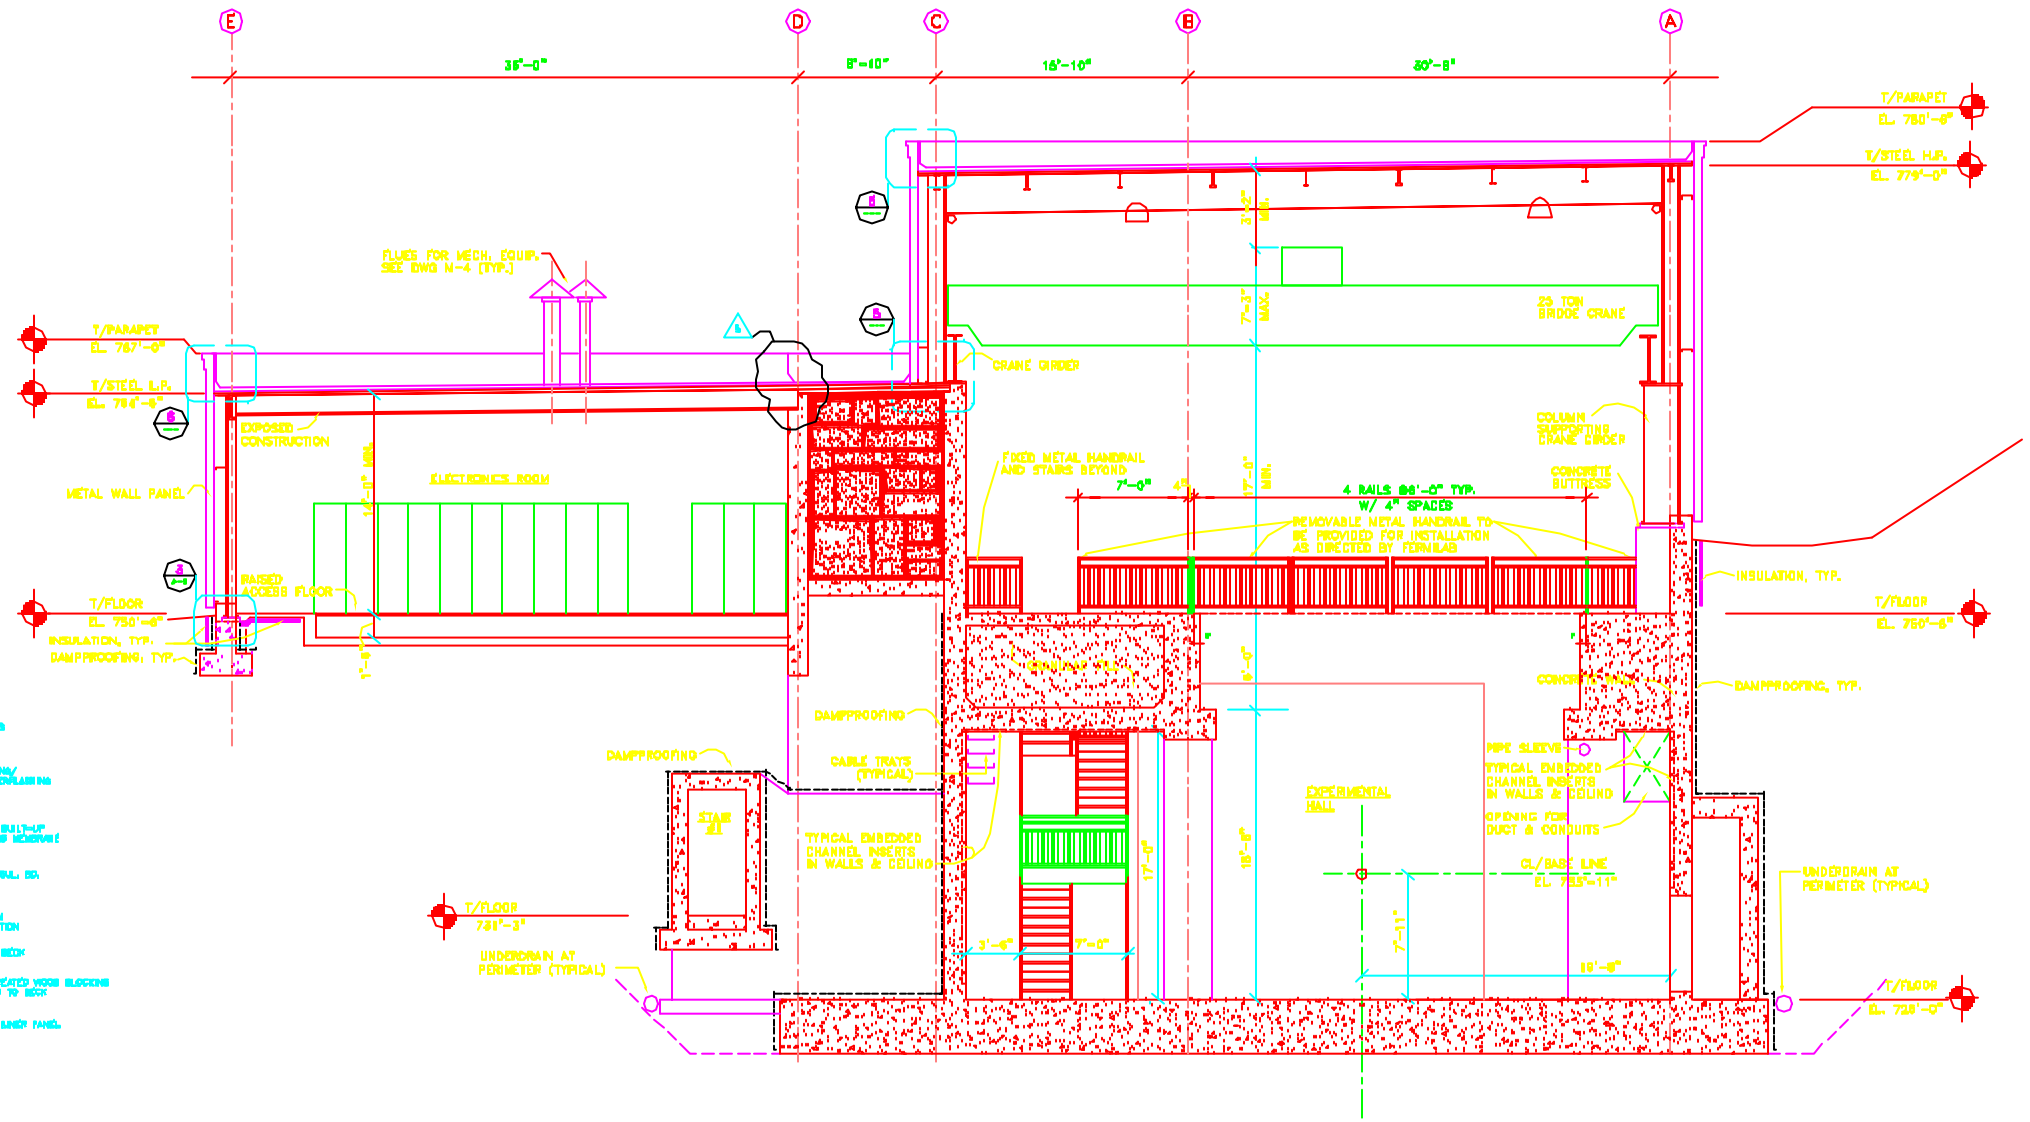

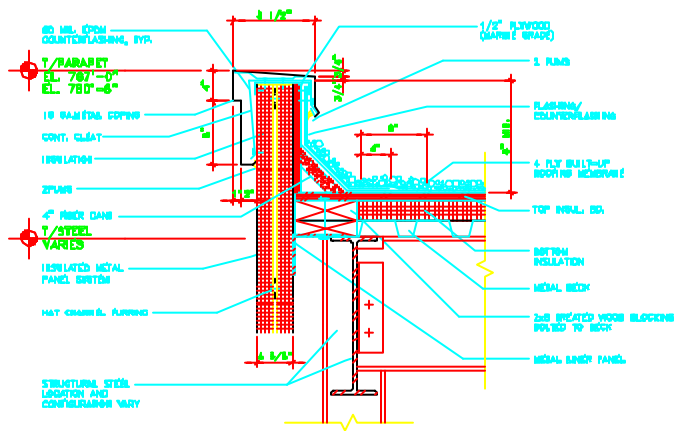

PARAPET SECTION 6
1 1/2" = 1'-0" A-4, 7, 8

SECTION 1
1/4" = 1'-0" A-2, 3, 4

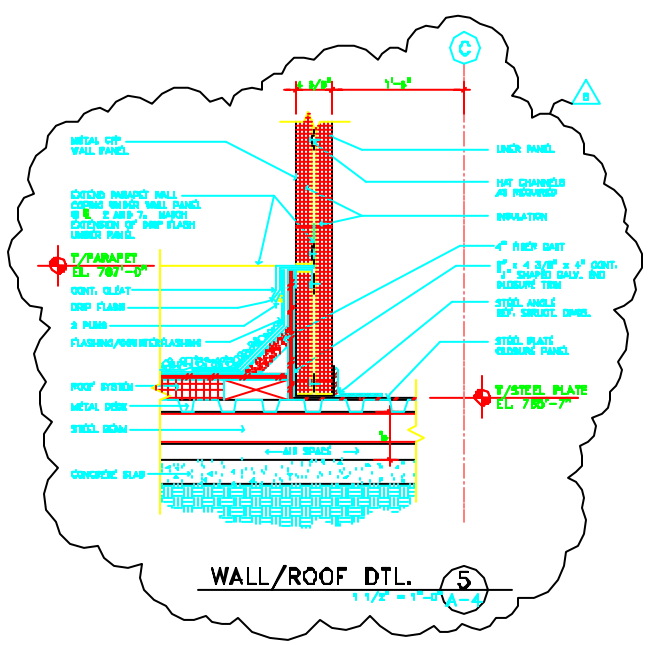

WALL/ROOF DTL. 5
1 1/2" = 1'-0" A-4

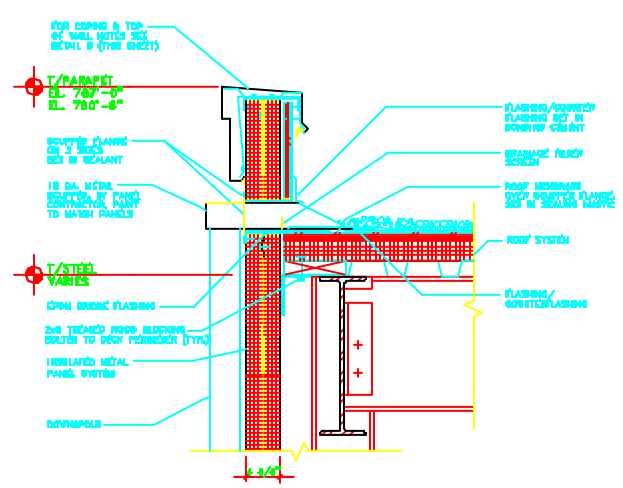

SCUPPER SECTION 4
1 1/2" = 1'-0" A-4

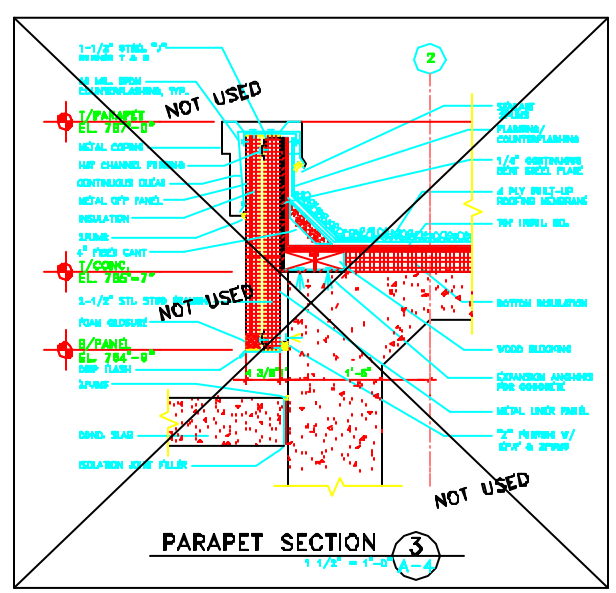

PARAPET SECTION 3
1 1/2" = 1'-0" A-4

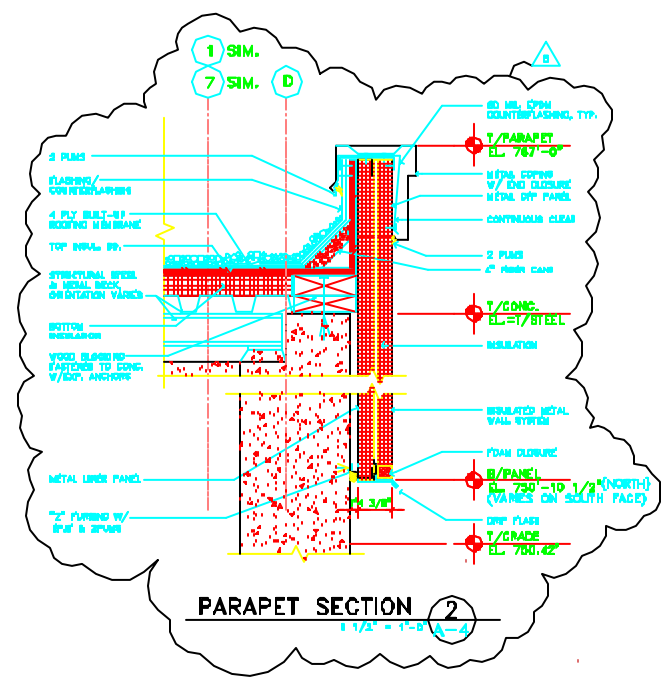

PARAPET SECTION 2
1 1/2" = 1'-0" A-4

No.	Date	Revision Issue Description	By
3	9/30/94	REVISE SECTION 5	
2	3/7/94	REVISED SECTION 5, REVISE SECTION 2	

KNIGHT
Wright Architects Engineers Planners, Inc.
540 West Randolph Street
Chicago, IL 60661
FERMI BLDG.
A Division of Wright Architects Engineers Planners, Inc.

	NAME	DATE
DISCIPLINE REVIEW	A. TITUS	1/28/94
CRITERIA REVIEW	J. TITUS S. DIXON	1/28/94
CAP APPROVAL	E. CRUMPLEY	1/28/94
FESHE APPROVAL	W. NESTANDER	1/28/94
REVISION	G. BOCK	1/28/94

SCALES
1/4"=1'-0" SCALE ROOT
1 1/2"=1'-0" SCALE ROOT

FERMI NATIONAL ACCELERATOR LABORATORY
UNITED STATES DEPARTMENT OF ENERGY

KTeV EXPERIMENTAL AREA
BUILDING SECTION & DETAILS

DRAWING NO. 8-6-3 A-8 REV. 6

90 SEP. 1994

DoNotRemove 10/17/94 11:02:01 User JOB Filename P:\PARPET\KAESA8