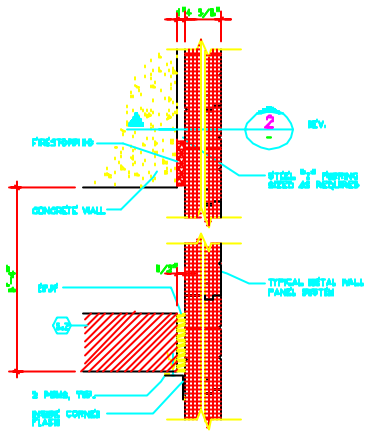

CORNER DETAIL (16)
1 1/2" = 1'-0" A-3

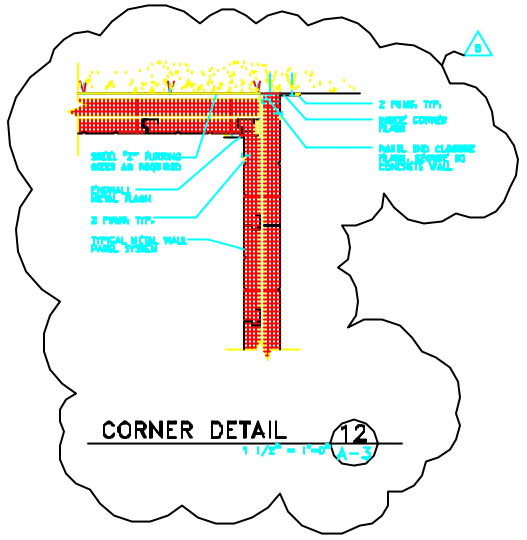

CORNER DETAIL (12)
1 1/2" = 1'-0" A-3

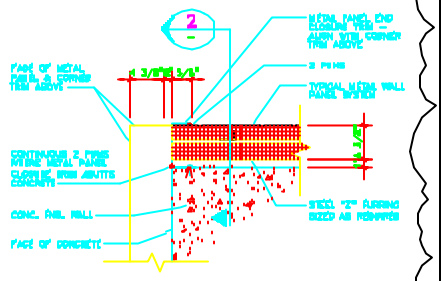

CORNER DTL (8)
1 1/2" = 1'-0" A-3

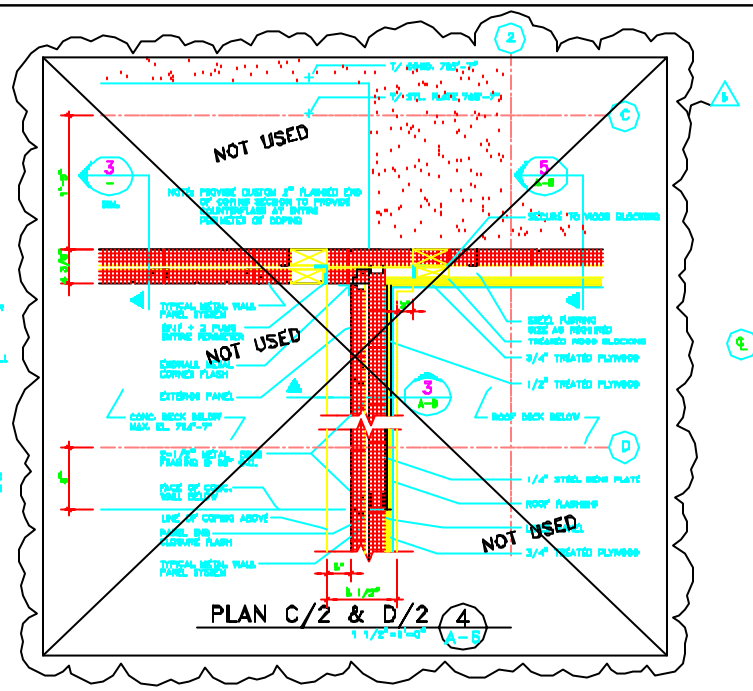

PLAN C/2 & D/2 (4)
1 1/2" = 1'-0" A-6

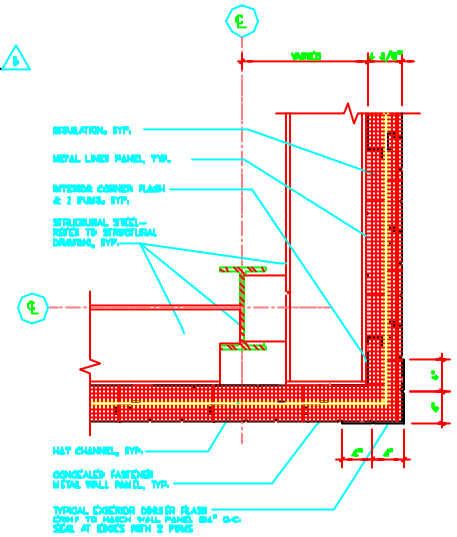

CORNER DETAIL (1)
1 1/2" = 1'-0" A-6

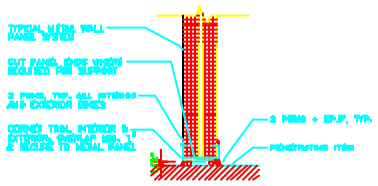

WALL PENET. DTL. (17)
1 1/2" = 1'-0" A-3

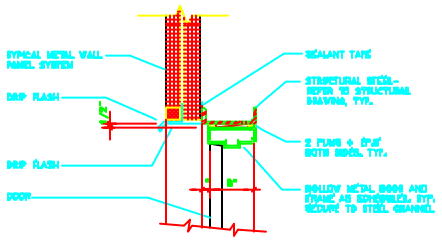

DOOR HEAD DTL. (13)
1 1/2" = 1'-0" A-6

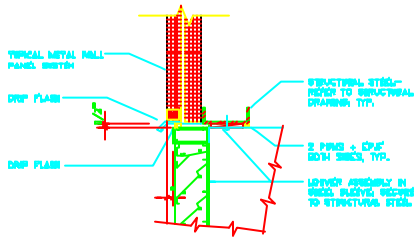

LOUVER HEAD DTL. (9)
1 1/2" = 1'-0" A-6

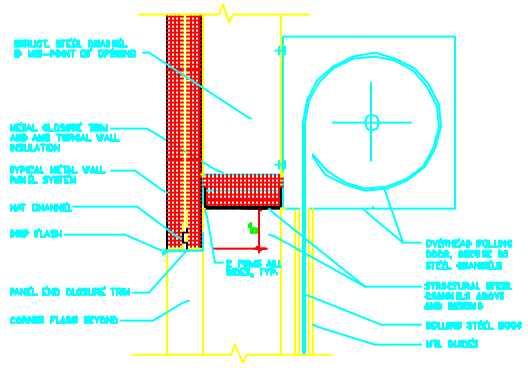

DOOR HEAD DTL. (5)
1 1/2" = 1'-0" A-6

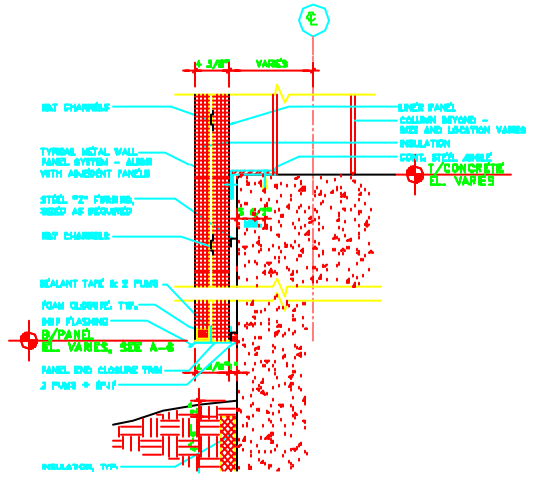

WALL SILL DETAIL (2)
1 1/2" = 1'0"

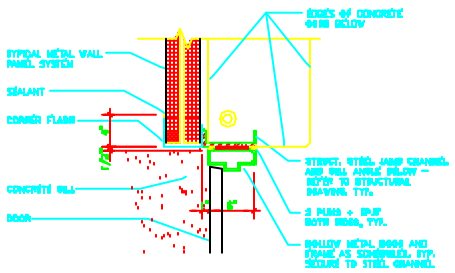

DOOR JAMB DTL. (14)
1 1/2" = 1'-0" A-3, 6

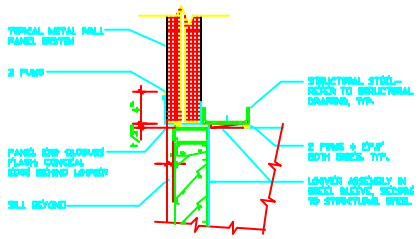

LOUVER JAMB DTL. (10)
1 1/2" = 1'-0" A-6

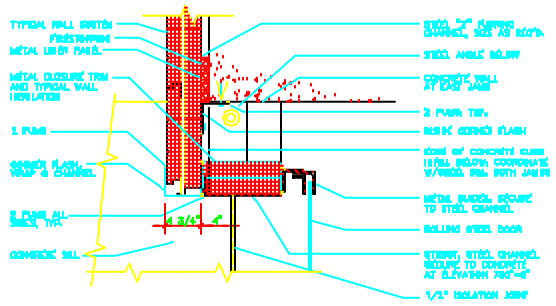

DOOR JAMB DTL. (6)
1 1/2" = 1'-0" A-3, 6

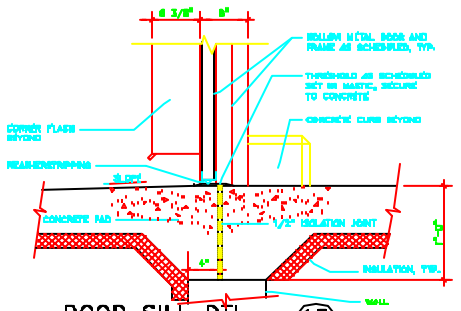

DOOR SILL DTL. (15)
1 1/2" = 1'-0" A-6

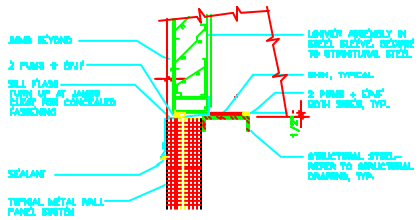

LOUVER SILL DTL. (11)
1 1/2" = 1'-0" A-6

NOT USED (7)

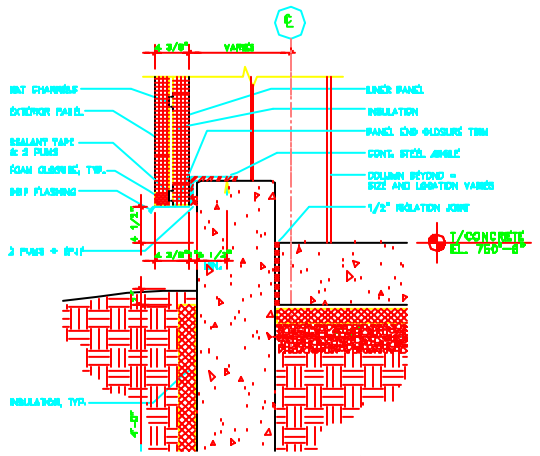

WALL SILL DETAIL (3)
1 1/2" = 1'-0" A-3, 6

No.	Date	Drawing Issue Description	By
4	9/30/94	REVISED DETAIL 10, DELETED DETAIL 4	

KNIGHT
Knight Architects Engineers Planners, Inc.
540 West Randolph Street
Chicago IL 60661

	NAME	DATE
DESIGNER REVIEW	A. TITUS	1/28/94
CRITERIA REVIEW	A. TITUS S. DIXON	1/28/94
CAD APPROVAL	E. CRUMPLEY	1/28/94
FESS APPROVAL	W. NESTANDER	1/28/94
SUBMITTED	G. BOCK	1/28/94

SCALE: 1 1/2"=1'-0"

FERMI NATIONAL ACCELERATOR LABORATORY
UNITED STATES DEPARTMENT OF ENERGY

KTeV EXPERIMENTAL AREA
EXTERIOR WALL DETAILS

DRAWING NO. 8-6-3 A-9 REV. 5

SO SIZE 1948

DGN:KTeV 10/14/94 16:07:47 User JOB FIlename PA\PARER\KAESAD