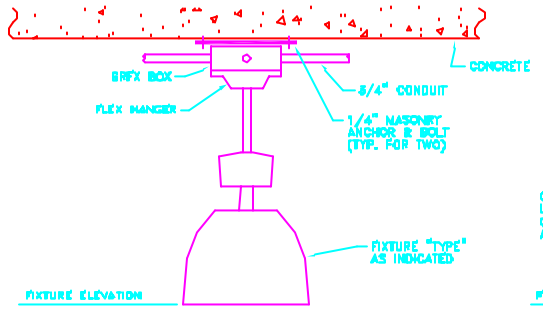

DETAIL 1 NTS E-7

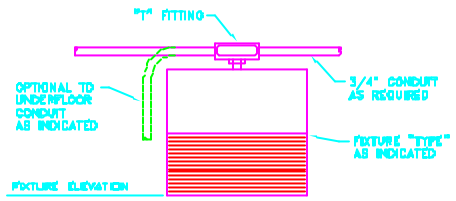

DETAIL 2 NTS E-7

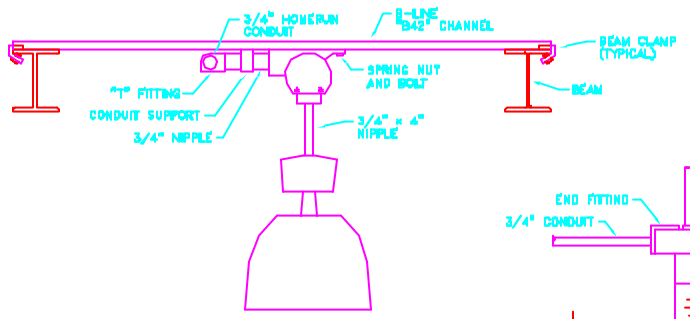

DETAIL 3 NTS

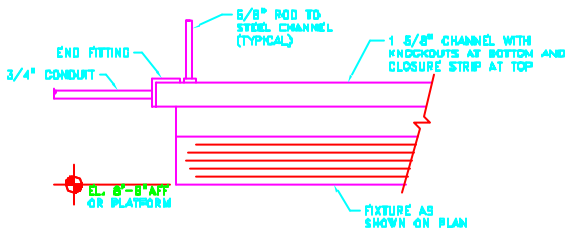

DETAIL 4 NTS E-7,8

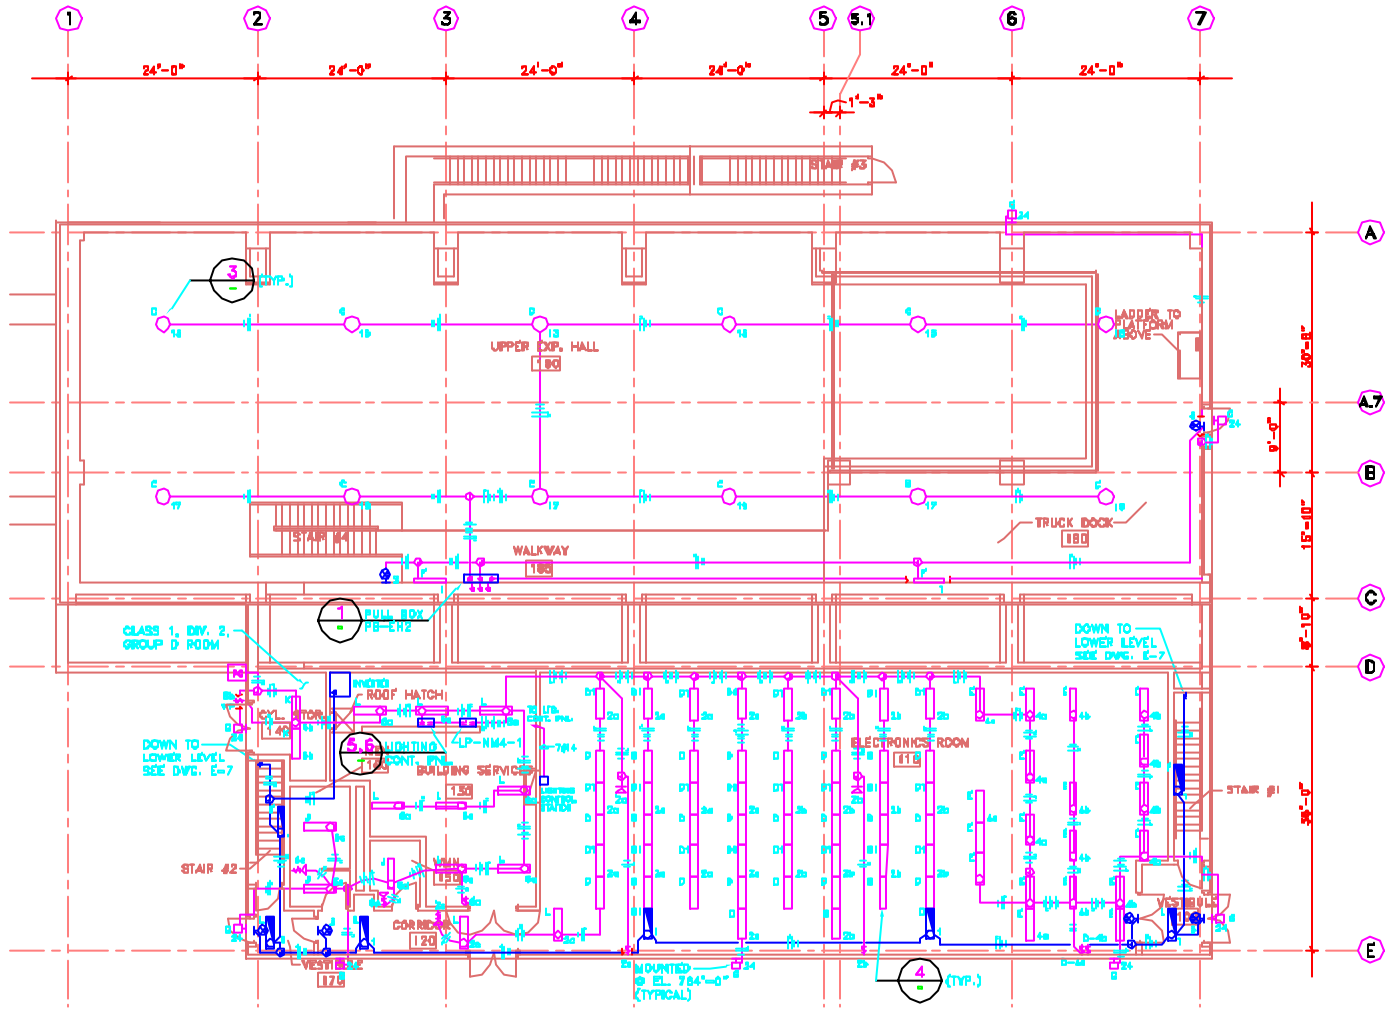

GRADE LEVEL PLAN
EL. 785'-4" 1/8"=1'-0"

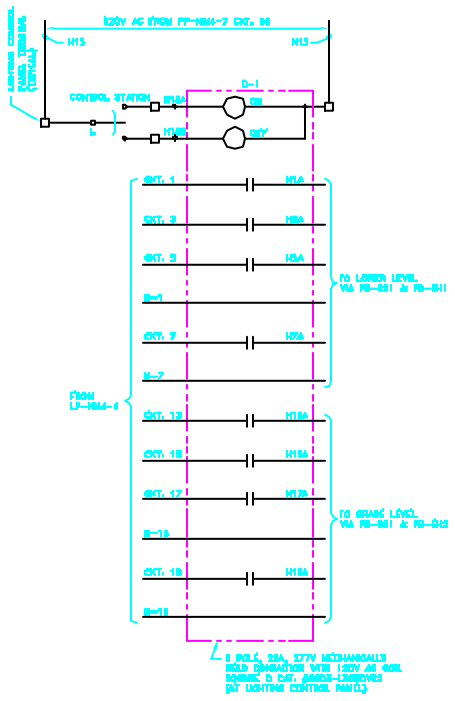

EXPERIMENTAL HALL LIGHTING CONTROL 5 NTS

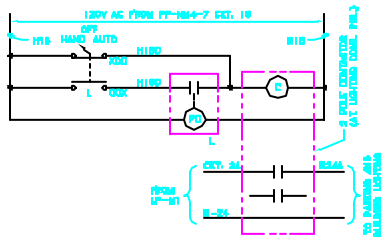

BUILDING AND PARKING LIGHTING 6 NTS

NOTES:

1.) FOR SYMBOL LIST, SEE DRAWING E-1.

2.) FOR GENERAL LIGHTING NOTES, SEE DRAWING E-7.

No.	Date	Drawing Level Description	By

	NAME	DATE
DISCIPLINE ENGINEER	D. VALDES	1/28/94
DRAFTSMAN REVIEW	J. TITUS S. DIXON	1/28/94
E&P APPROVAL	E. CRUMPLEY	1/28/94
FESHM APPROVAL	W. NESTANDER	1/28/94
SUBMITTED	G. BOCK	1/28/94

PROJECT NORTH

SCALE: 1/8"=1'-0" SCALE FEET

FERMI NATIONAL ACCELERATOR LABORATORY
UNITED STATES DEPARTMENT OF ENERGY

KTeV EXPERIMENTAL AREA
GRADE LEVEL - LIGHTING

DRAWING NO. 8-6-3 E-8 REV.

28 JAN 1994

DGN:KTEVE 01/28/94 11:04:02 User: BKS Filename: P:\KEXD-TOLFIL\KEFGL008