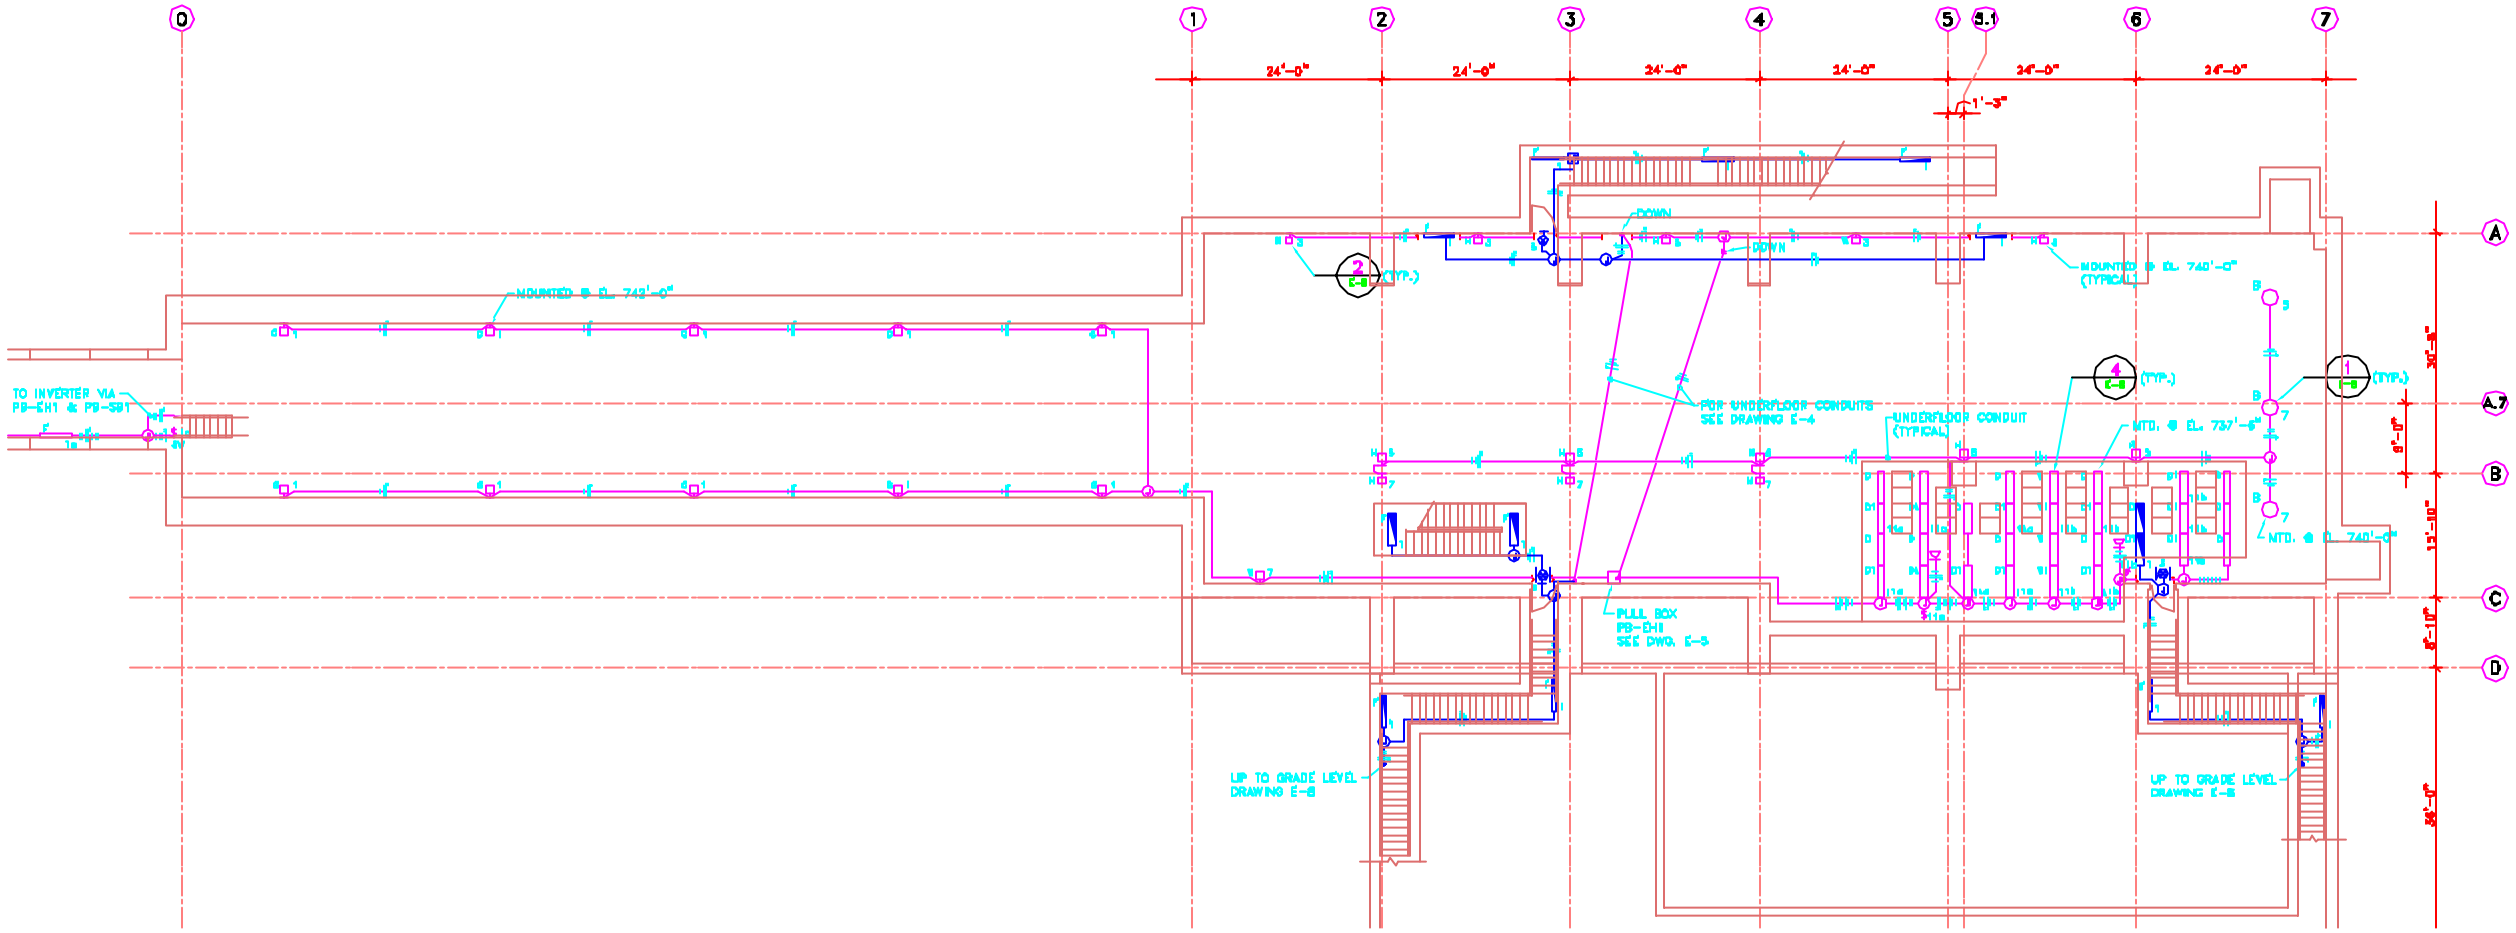

EXPERIMENTAL HALL LEVEL

EL. 734'-0" 1/8"=1'-0"

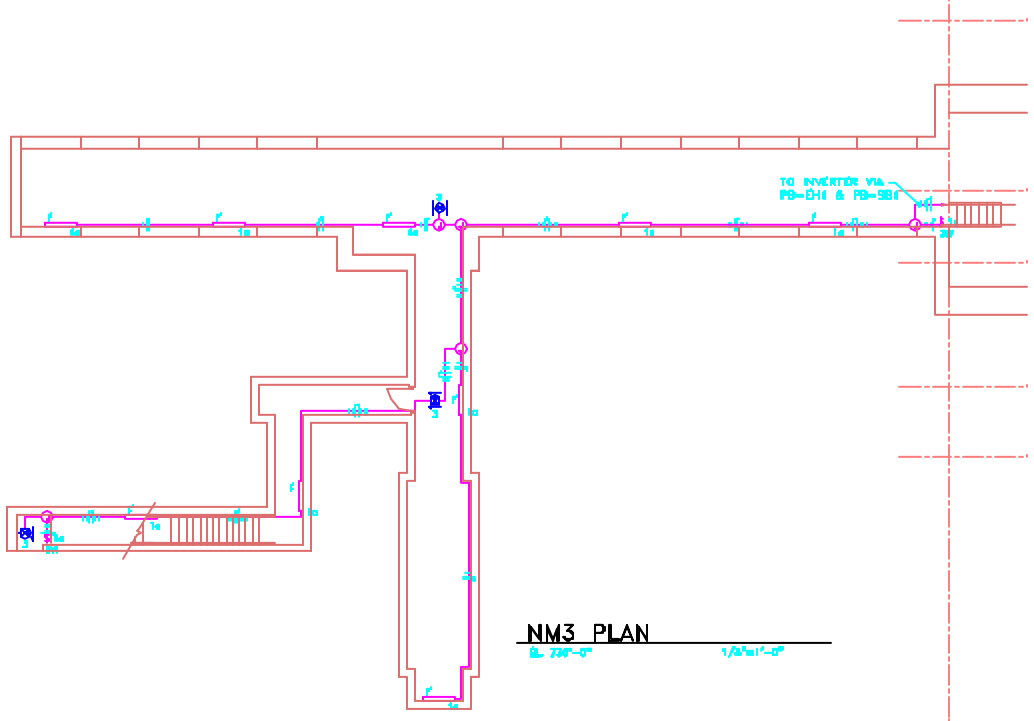

NM3 PLAN

EL. 734'-0" 1/8"=1'-0"

NOTES:

1.) FOR SYMBOL LIST, SEE DRAWING E-1.

2.) WIRING SHOWN ON LIGHTING DRAWINGS SHALL BE No.12 AWG UNLESS OTHERWISE NOTED.

3.) LIGHTING FIXTURE TYPE "F" SHALL BE CEILING MOUNTED OR 8'-0" AFF.

4.) EXIT SIGNS SHALL BE MOUNTED 6" ABOVE DOOR LEVEL.

LIGHTING FIXTURE SCHEDULE

SYMBOL	TAG	MANUFACTURER	CATALOG No.	DESCRIPTION	LAMP NO.	LAMP TYPE	BALLAST TYPE	VOLT (V)	REMARKS
	A	[illegible]	[illegible]	[illegible]	1	[illegible]	[illegible]	277	
	B	[illegible]	[illegible]	[illegible]	1	[illegible]	[illegible]	277	
	D	[illegible]	[illegible]	[illegible]	1	[illegible]	[illegible]	277	
	E	[illegible]	[illegible]	[illegible]	1	[illegible]	[illegible]	277	
	M	[illegible]	[illegible]	[illegible]	1	[illegible]	[illegible]	277	
	C	[illegible]	[illegible]	[illegible]	3	[illegible]	[illegible]	277	
	J	[illegible]	[illegible]	[illegible]	2	[illegible]	[illegible]	277	
	K	[illegible]	[illegible]	[illegible]	3	[illegible]	[illegible]	277	[illegible]
	L	[illegible]	[illegible]	[illegible]	3	[illegible]	[illegible]	277	
	F	[illegible]	[illegible]	[illegible]	1	[illegible]	[illegible]	277	
	G	[illegible]	[illegible]	[illegible]	1	[illegible]	[illegible]	277	[illegible]
	H	[illegible]	[illegible]	[illegible]	1	[illegible]	[illegible]	277	
	-	[illegible]	[illegible]	[illegible]	-	LED	-	277	[illegible]
	-	[illegible]	[illegible]	[illegible]	-	LED	-	277	[illegible]

	NAME	DATE
DISCIPLINE REVIEW	D. VALDIES	1/28/94
DRAFTING REVIEW	A. TITUS S. DIXON	1/28/94
CAD APPROVAL	E. CRUMPLEY	1/28/94
PDMS APPROVAL	W. NESTANDER	1/28/94
DRAFTER	C. BOCK	1/28/94

PROJECT NORTH

SCALE:

1/8"=1'-0" 0 4 8 16 FEET

FERMI NATIONAL ACCELERATOR LABORATORY

UNITED STATES DEPARTMENT OF ENERGY

KTeV EXPERIMENTAL AREA

EXPERIMENTAL HALL LEVEL - LIGHTING

DRAWING No. 8-6-3 E-7 REV.

28 JAN. 1994

No.	Date	Drawing Issue Description	By

Date&Time 01/28/94 11:06:03 User: BKS Filename: D:\VIEWD-TOAT8\VCEPSL07