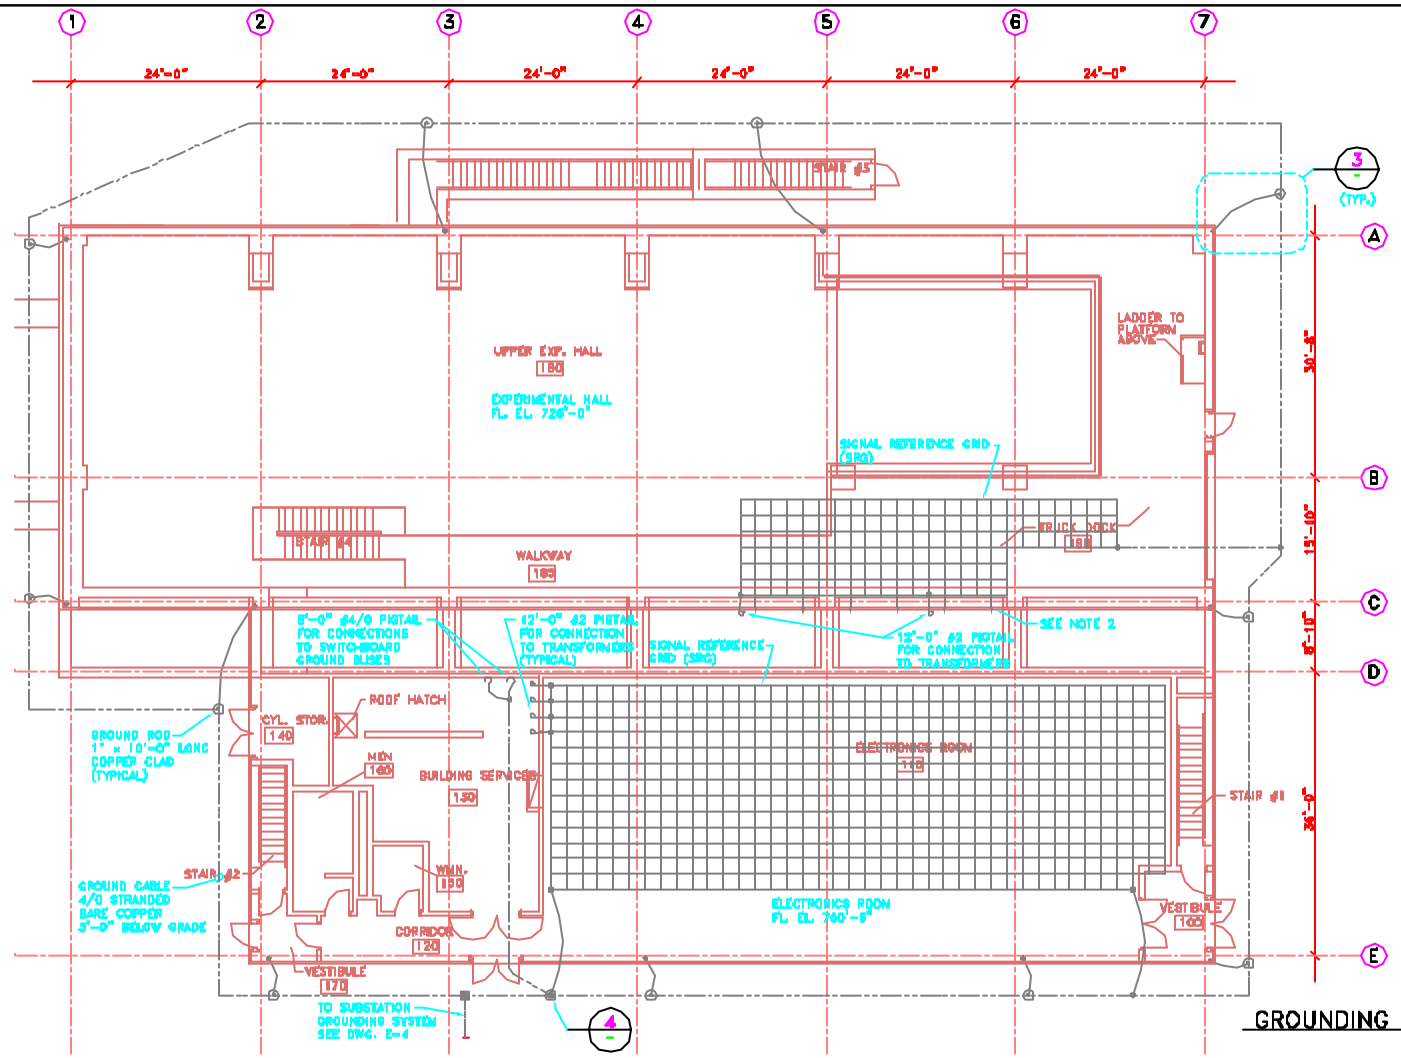

GROUNDING PLAN

1/8"=1'-0"

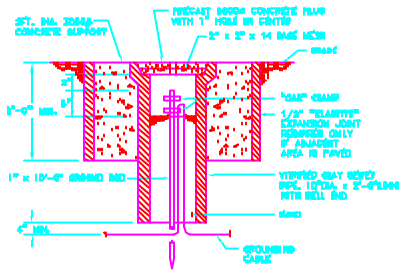

GROUNDWELL DETAIL 4

N.T.S.

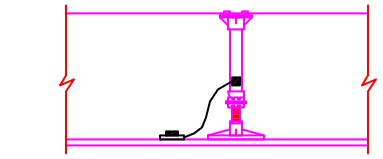

SIGNAL REFERENCE GRID (SRG) 5

N.T.S.

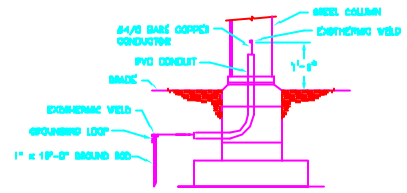

PERIMETER COLUMN GROUNDING 3

N.T.S.

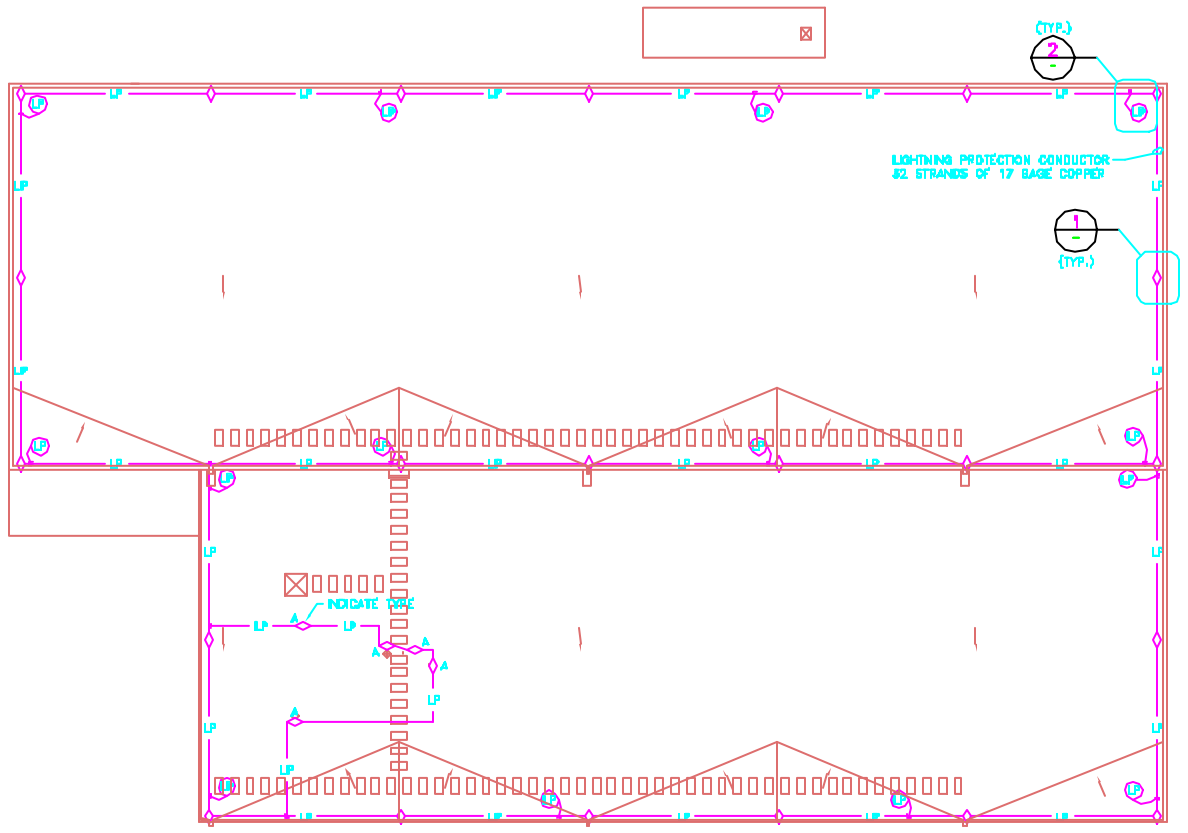

LIGHTNING PROTECTION PLAN

1/8"=1'-0"

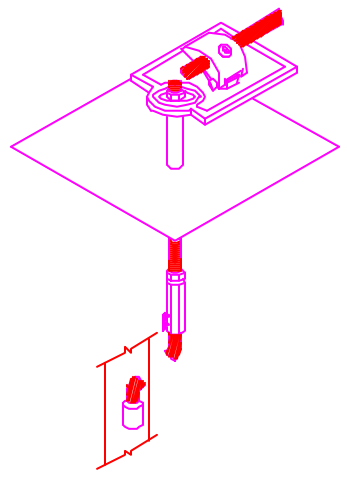

THRU ROOF CONNECTOR 2

N.T.S.

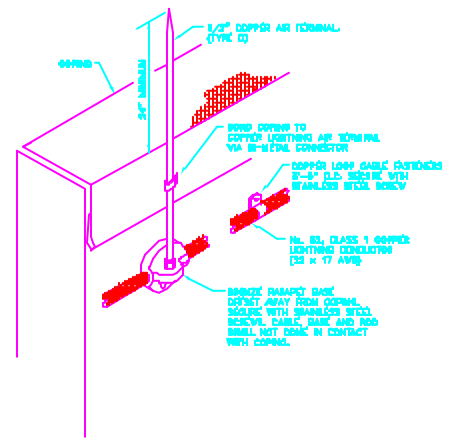

PARAPET AIR TRM. 1

N.T.S.

No.	Date	Drawing Issue Description	By

KNIGHT

Knight Architects Engineers Planners, Inc.
140 West Randolph Street
Chicago IL 60601

	NAME	DATE
DESIGNER REVIEW	D. VALDES	1/28/94
DRAFTING REVIEW	J. TITUS S. DIXON	1/28/94
SEP APPROVAL	E. CRUMPLEY	1/28/94
FERMI APPROVAL	W. NESTANDER	1/28/94
DRAWN BY	C. BOCK	1/28/94

PROJECT NORTH

SCALE: 1/8"=1'-0" SCALE FEET

FERMI NATIONAL ACCELERATOR LABORATORY
UNITED STATES DEPARTMENT OF ENERGY

KTeV EXPERIMENTAL AREA
GROUNDING/LIGHTNING SYSTEMS

DRAWING NO. 8-6-3 E-9 REV.

28 JAN. 1994

DateTime 01/25/94 11:03AM User: BKS Filename: D:\SEND-TO-EBL\KEP8L2P0