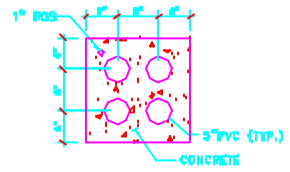

DUCT SECTION A
SCALE 1"=1'-0"

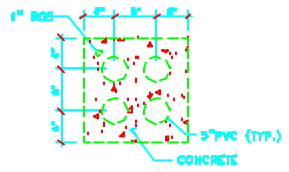

DUCT SECTION B
SCALE 1"=1'-0"

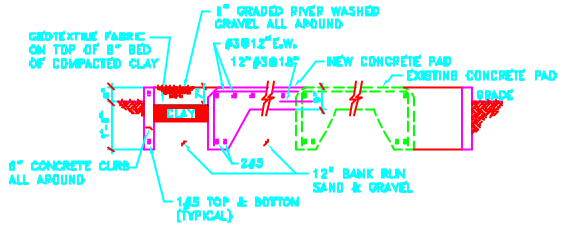

CONCRETE PAD C
SCALE 1/2"=1'-0"

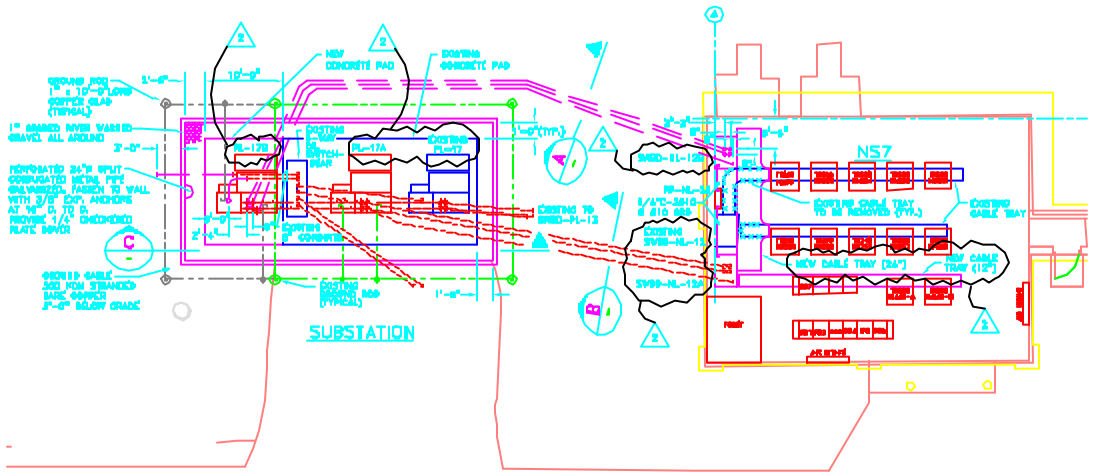

NS7 PLAN
EL. 749'-9"
1/8" = 1'-0"

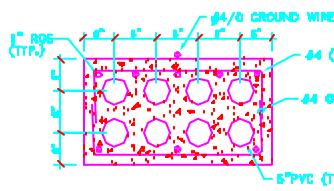

DUCT SECTION D
SCALE 1"=1'-0"

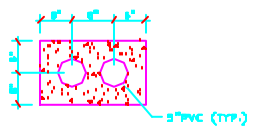

DUCT SECTION E
SCALE 1"=1'-0"

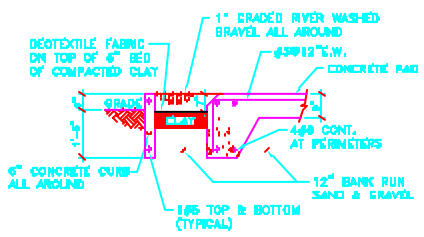

PARTIAL CONCRETE PAD F
SCALE 1/2"=1'-0"

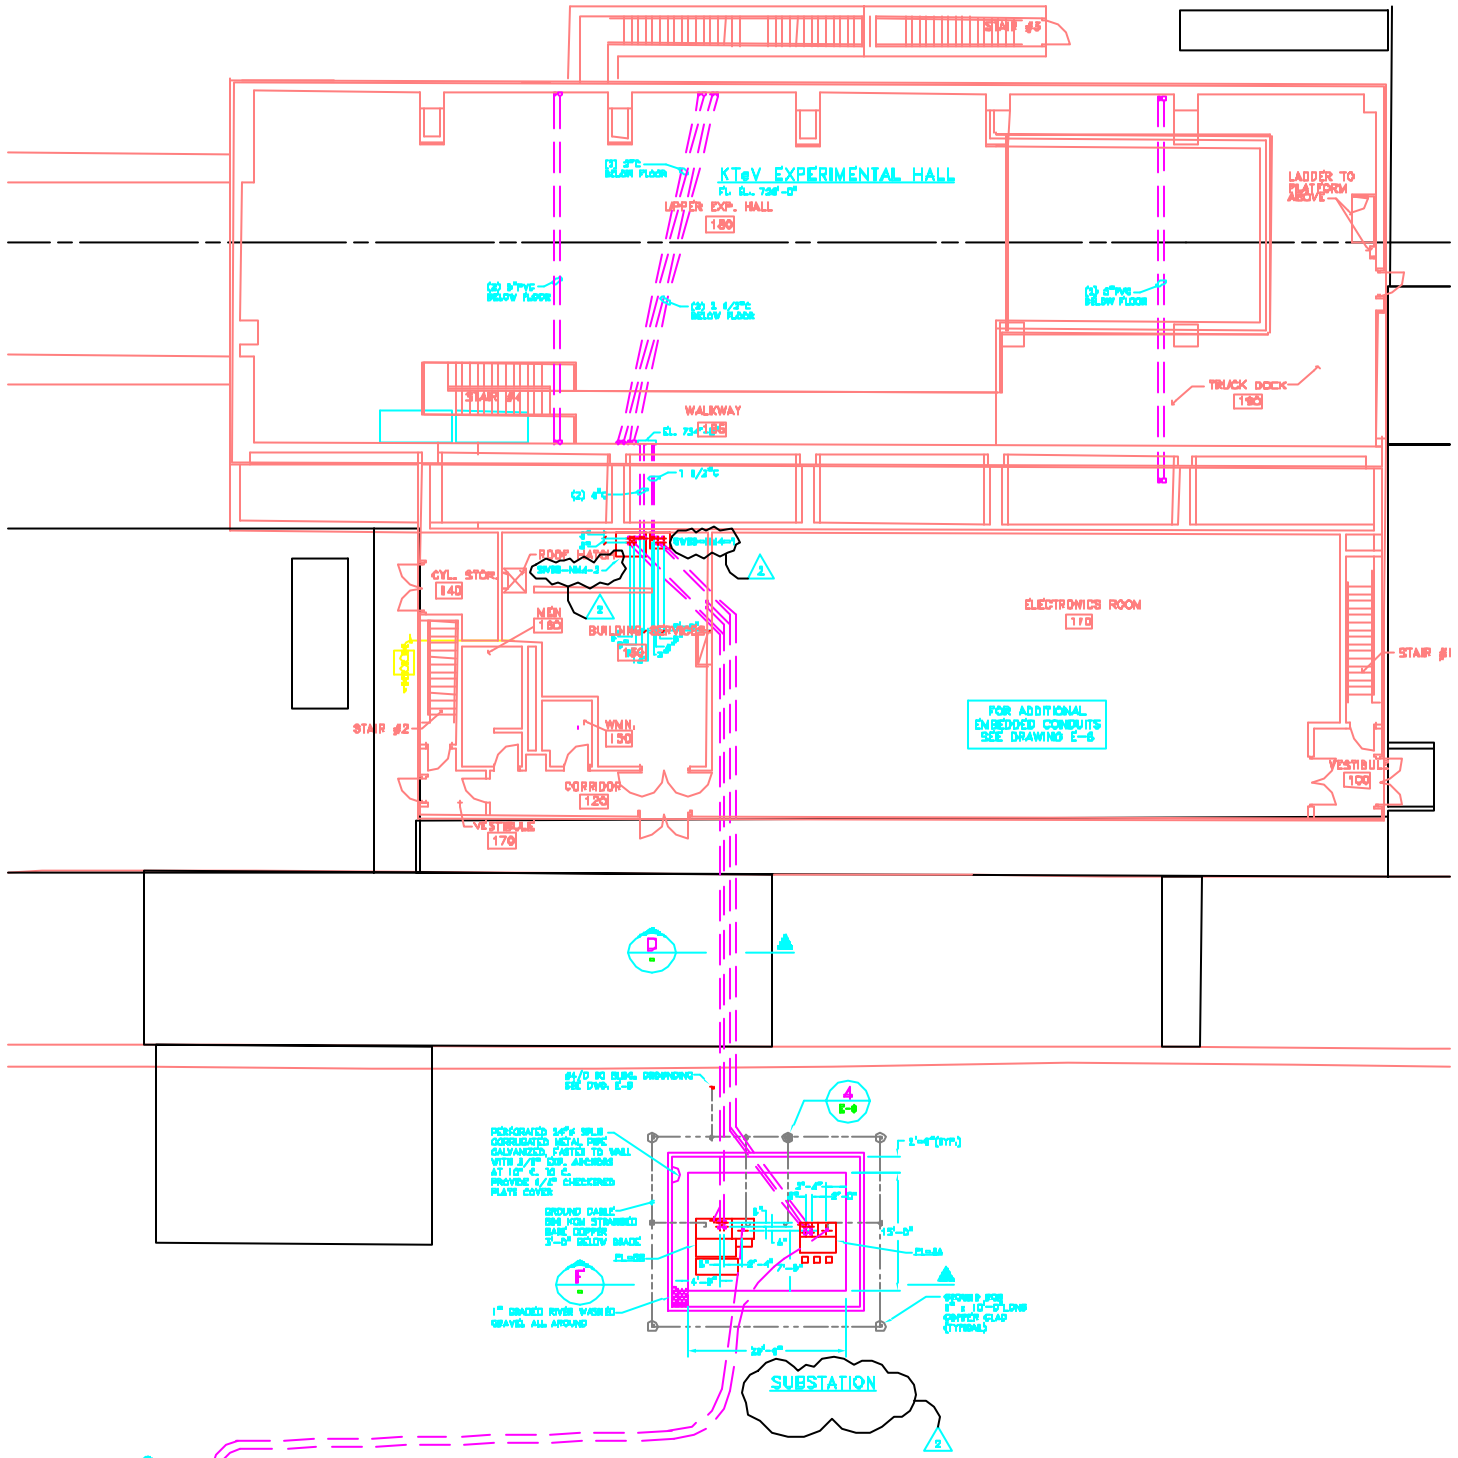

EXPERIMENTAL HALL PLAN
EL. 725'-0"
1/8" = 1'-0"

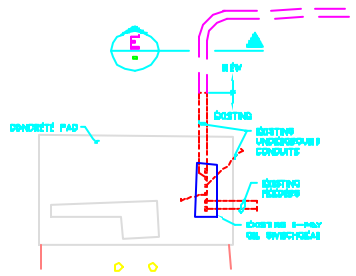

EXISTING SUBSTATION PW3

NOTES:

1.) FOR SYMBOL LIST, SEE DRAWING E-1.

2.) THE SUB-CONTRACTOR SHALL INSTALL AND CONNECT EQUIPMENT SHOWN ON THIS DRAWING AS INDICATED ON SINGLE LINE DIAGRAM, DRAWING E-3.

No.	Date	Drawing Issue Description	By
2	7/10/94	REVISED EQUIP. NAMES/ADDED CABLE TRAY SIZES	

	NAME	DATE
DISCIPLINE REVIEW	D. VALDIES	1/28/94
DRAFTING REVIEW	J. TITUS S. DIXON	1/28/94
ES&H APPROVAL	E. CRUMPLEY	1/28/94
MCNS APPROVAL	W. NESTANDER	1/28/94
DRAWN BY	C. BOCK	1/28/94

PROJECT NORTH

SCALE:
1/8"=1'-0" SCALE FEET
1/2"=1'-0" SCALE FEET
1"=1'-0" SCALE FEET

FERMI NATIONAL ACCELERATOR LABORATORY
UNITED STATES DEPARTMENT OF ENERGY

KTeV EXPERIMENTAL AREA
NS7 AND EXP. HALL - POWER DIST.

DRAWING NO. 8-6-3 E-4 REV. 2

13 JULY 1994

DGN:E7Tim 01/27/94 14:07:22 User: BCS Filename: PW1EXPD-TOPEN1\KEXPER1D4