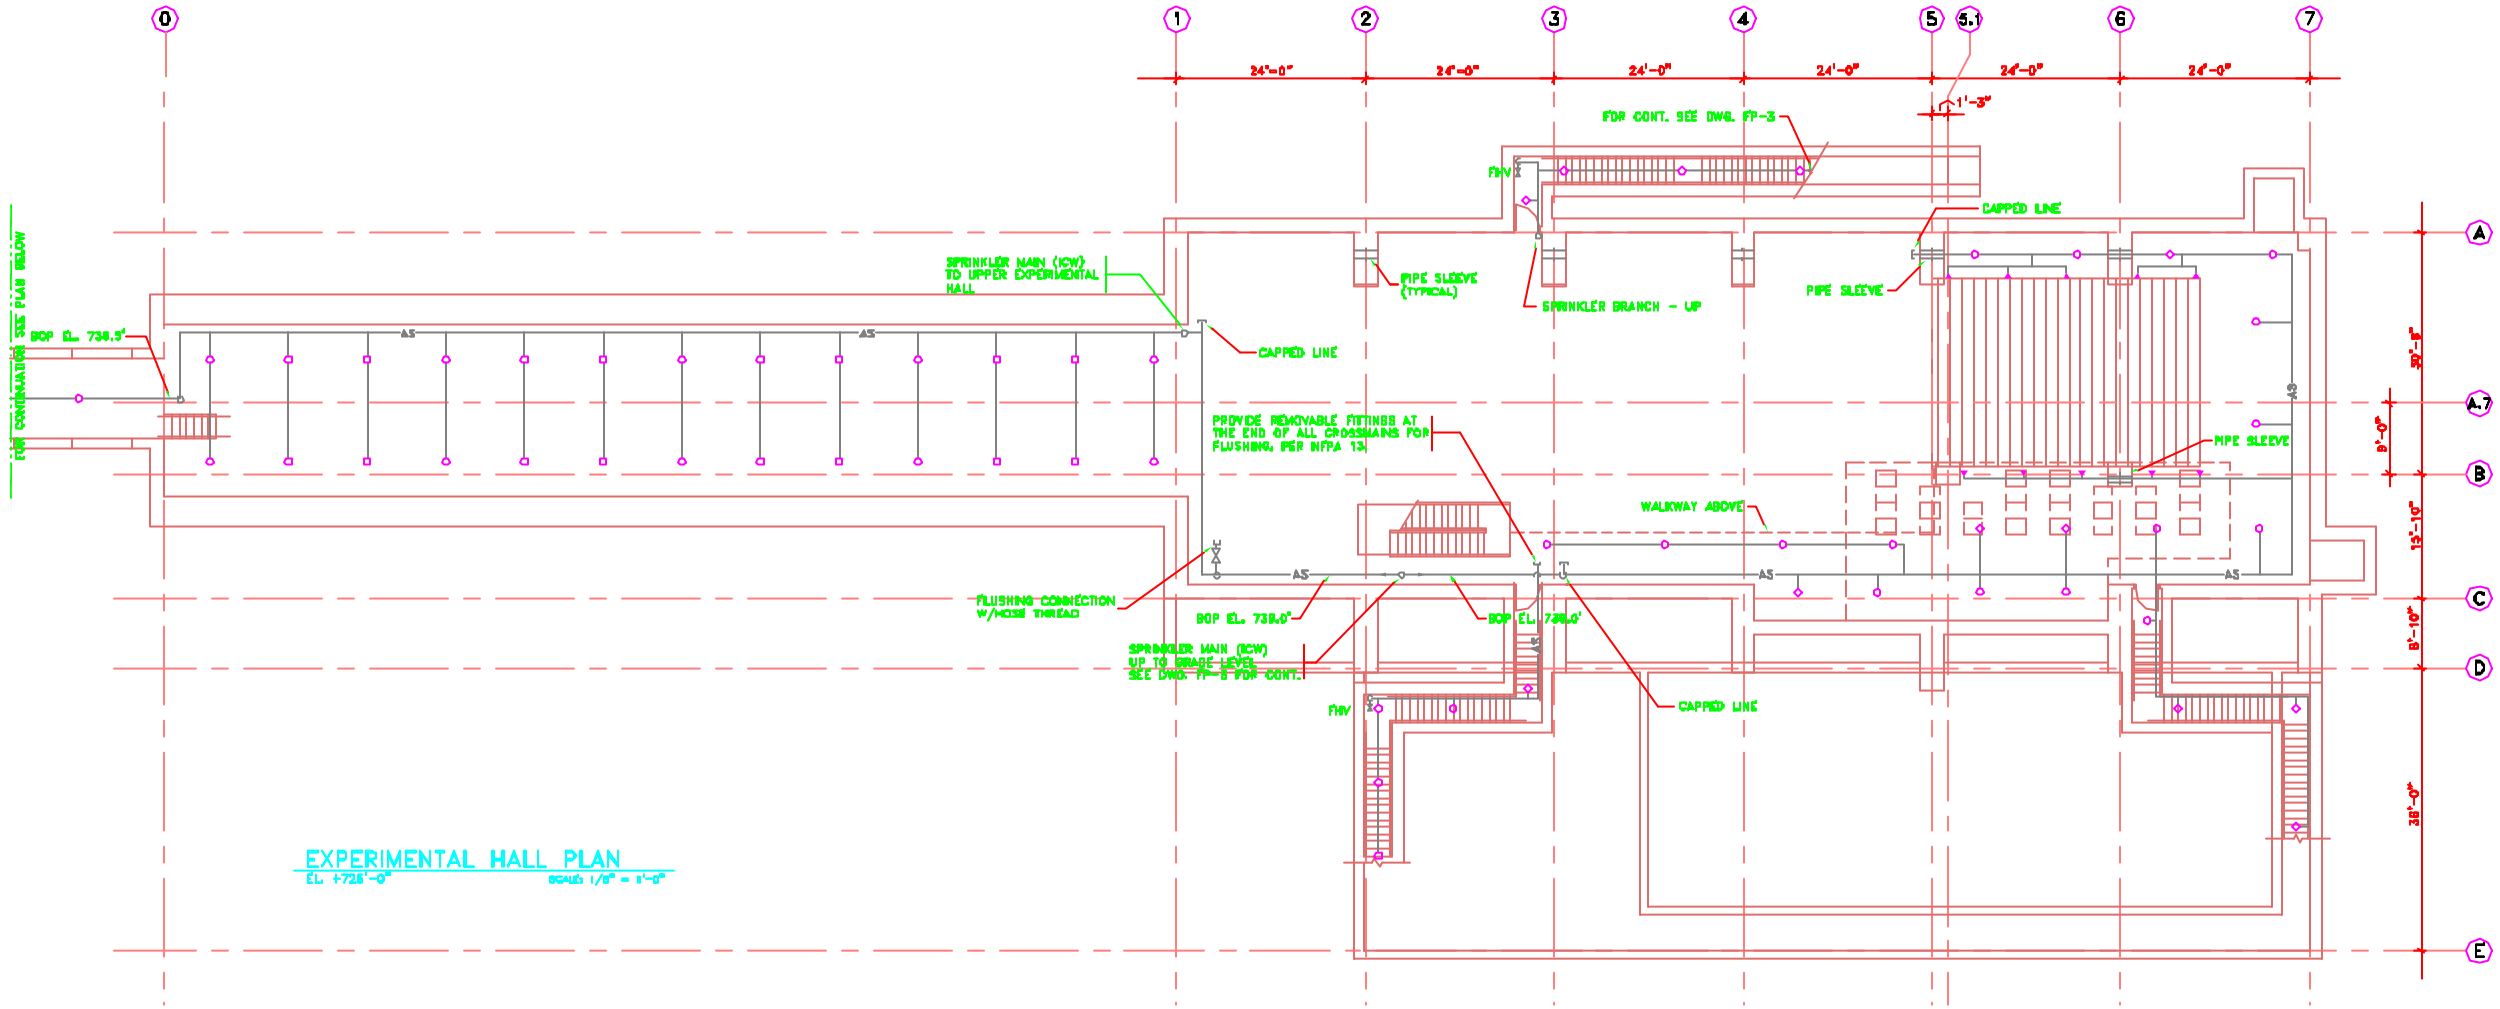

EXPERIMENTAL HALL PLAN
EL. +728'-0" SCALE: 1/8" = 1'-0"

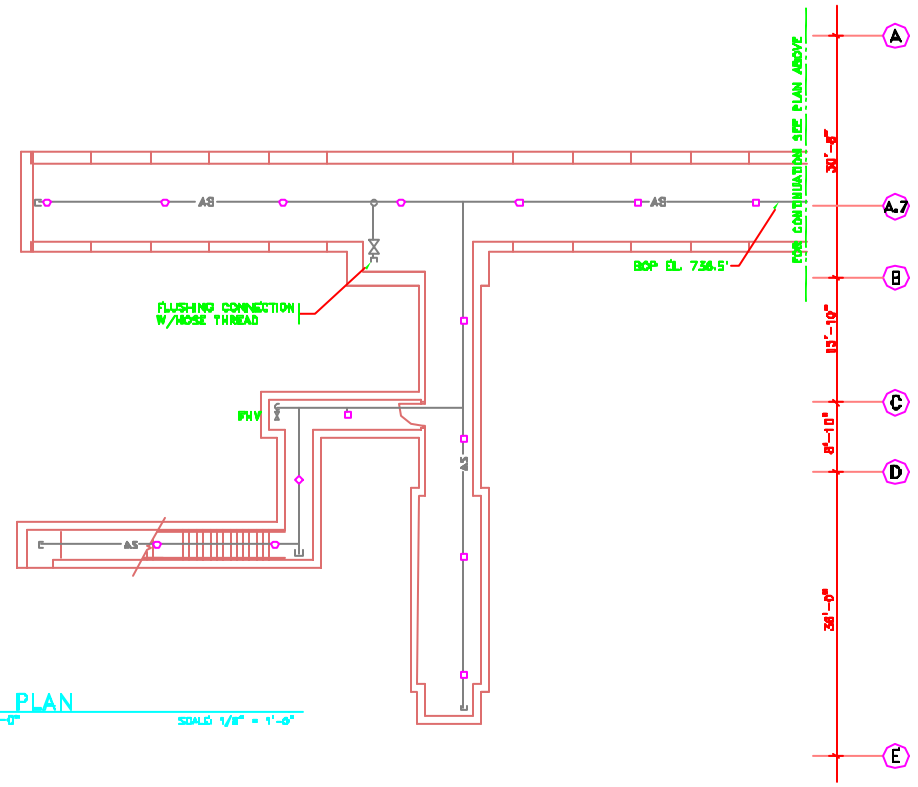

NM3a PLAN
EL. +728'-0" SCALE: 1/8" = 1'-0"

No.	Date	Drawing Issue Description	By

KNIGHT
Wright Architects Engineers Planners, Inc.
140 West Randolph Street
Chicago IL 60601

	NAME	DATE
DESIGNER REVIEW	S. KRSTULOVICH	1/28/94
DRAFTING REVIEW	J. TITUS S. DIXON	1/28/94
SEP APPROVAL	E. CRUMPLEY	1/28/94
FERMI APPROVAL	W. NESTANDER	1/28/94
DRAWN BY	C. BOCK	1/28/94

PROJECT NORTH

SCALE: 1/8"=1'-0" SCALE FEET

FERMI NATIONAL ACCELERATOR LABORATORY
UNITED STATES DEPARTMENT OF ENERGY

KTeV EXPERIMENTAL AREA
EXPERIMENTAL HALL LEVEL PLAN

DRAWING NO. 8-6-3 FP-2 REV.

28 JAN. 1994

DateTime: 01/25/94 08:49:47 User: BKS Filename: P:\SEND-TO:FIL\KFP8ZP02