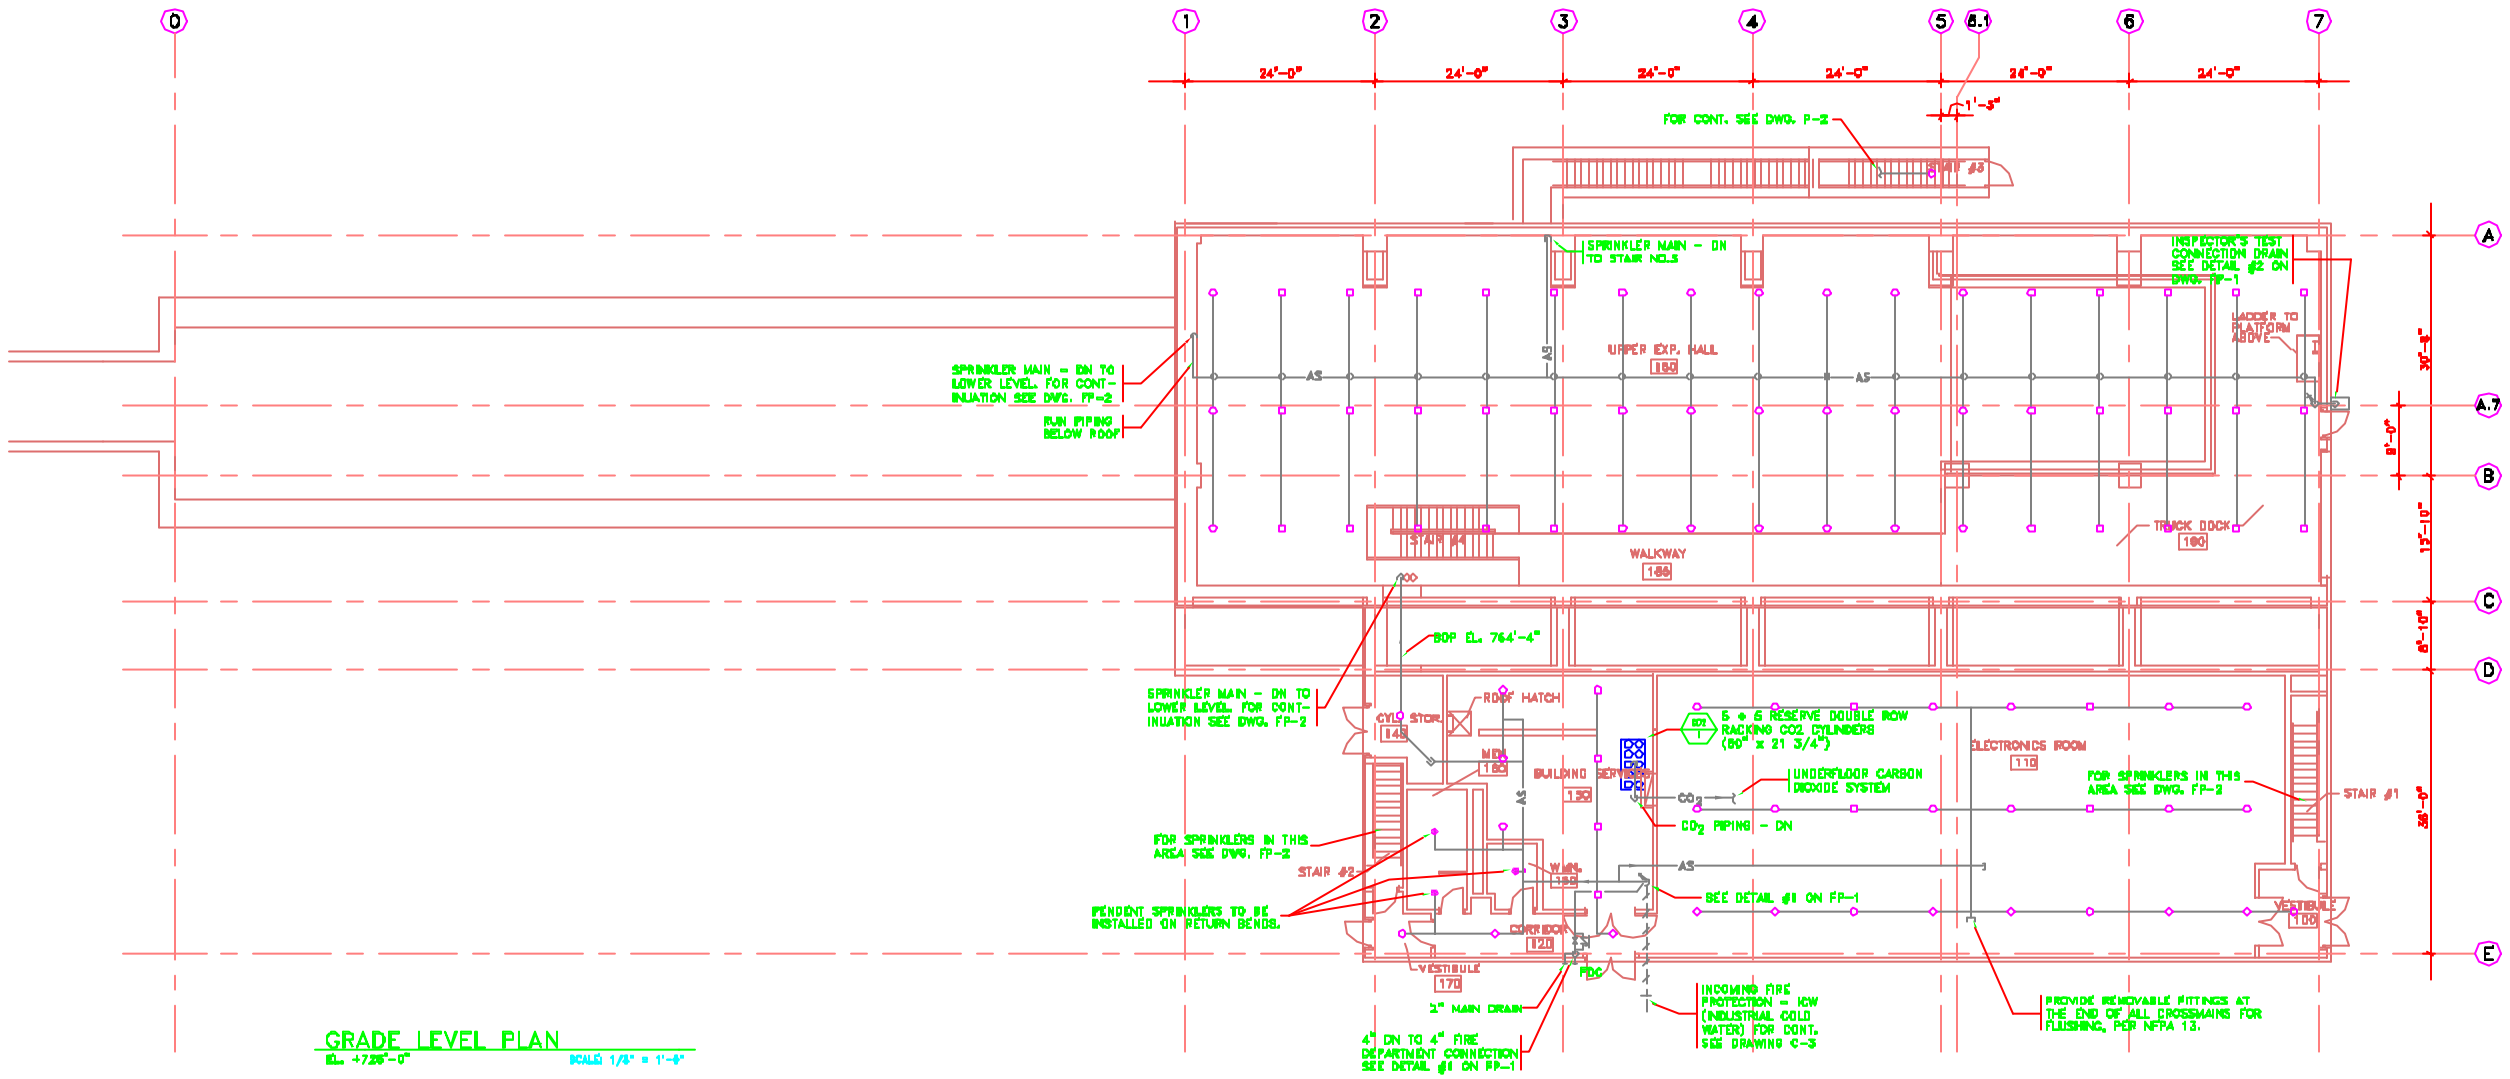

GRADE LEVEL PLAN

EL. +729'-0"

SCALE: 1/8" = 1'-0"

No.	Date	Drawing Issue Description	By

KNIGHT

Knight Architects Engineers Planners, Inc.
140 West Randolph Street
Chicago, IL 60601

	NAME	DATE
DISCIPLINE REVIEW	S. KRSTULOVICH	1/28/94
DISCIPLINE REVIEW	J. TITUS S. DIXON	1/28/94
QAP APPROVAL	E. CRUMPLEY	1/28/94
PCMS APPROVAL	W. NESTANDER	1/28/94
DRAWN BY	C. BOCK	1/28/94

PROJECT NORTH

SCALE: 1/8"=1'-0"

FERMI NATIONAL ACCELERATOR LABORATORY
UNITED STATES DEPARTMENT OF ENERGY

KTeV EXPERIMENTAL AREA
GRADE LEVEL PLAN

DRAWING NO. 8-6-3 FP-3 REV.

28 JAN. 1994

Date/Time: 01/28/94 08:49:00 User: BKS Filename: P:\16240-TOZEN\KEFP8FP03