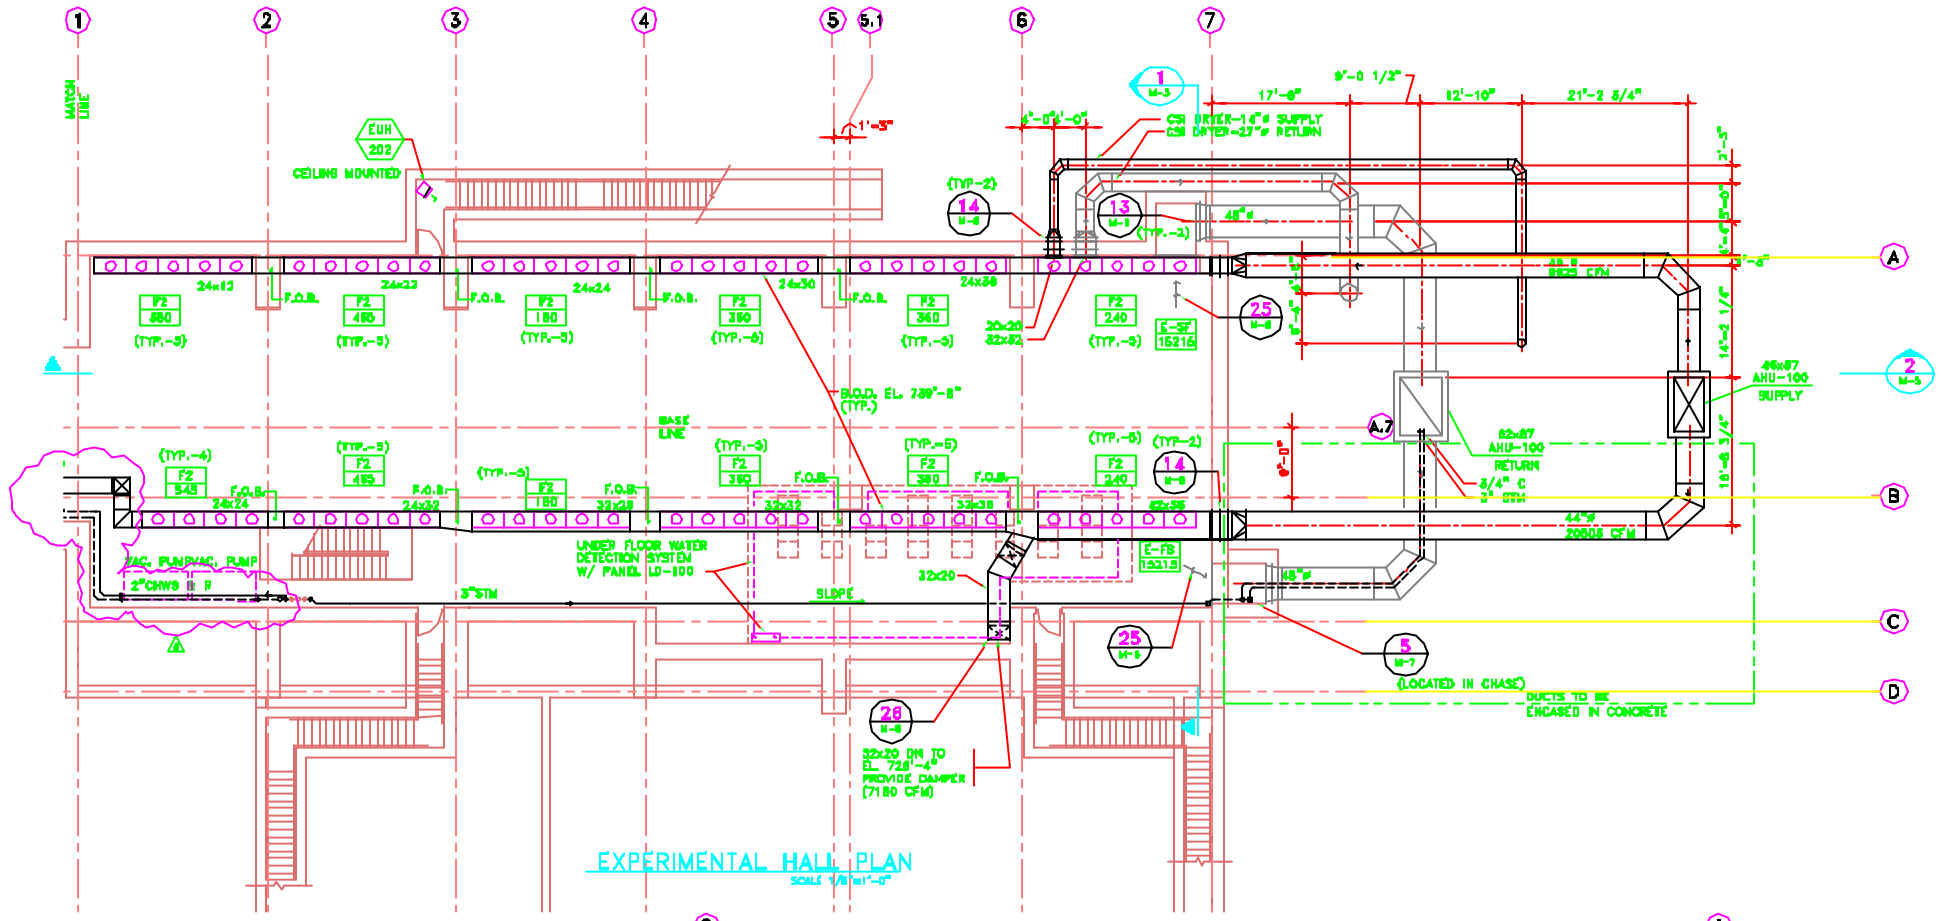

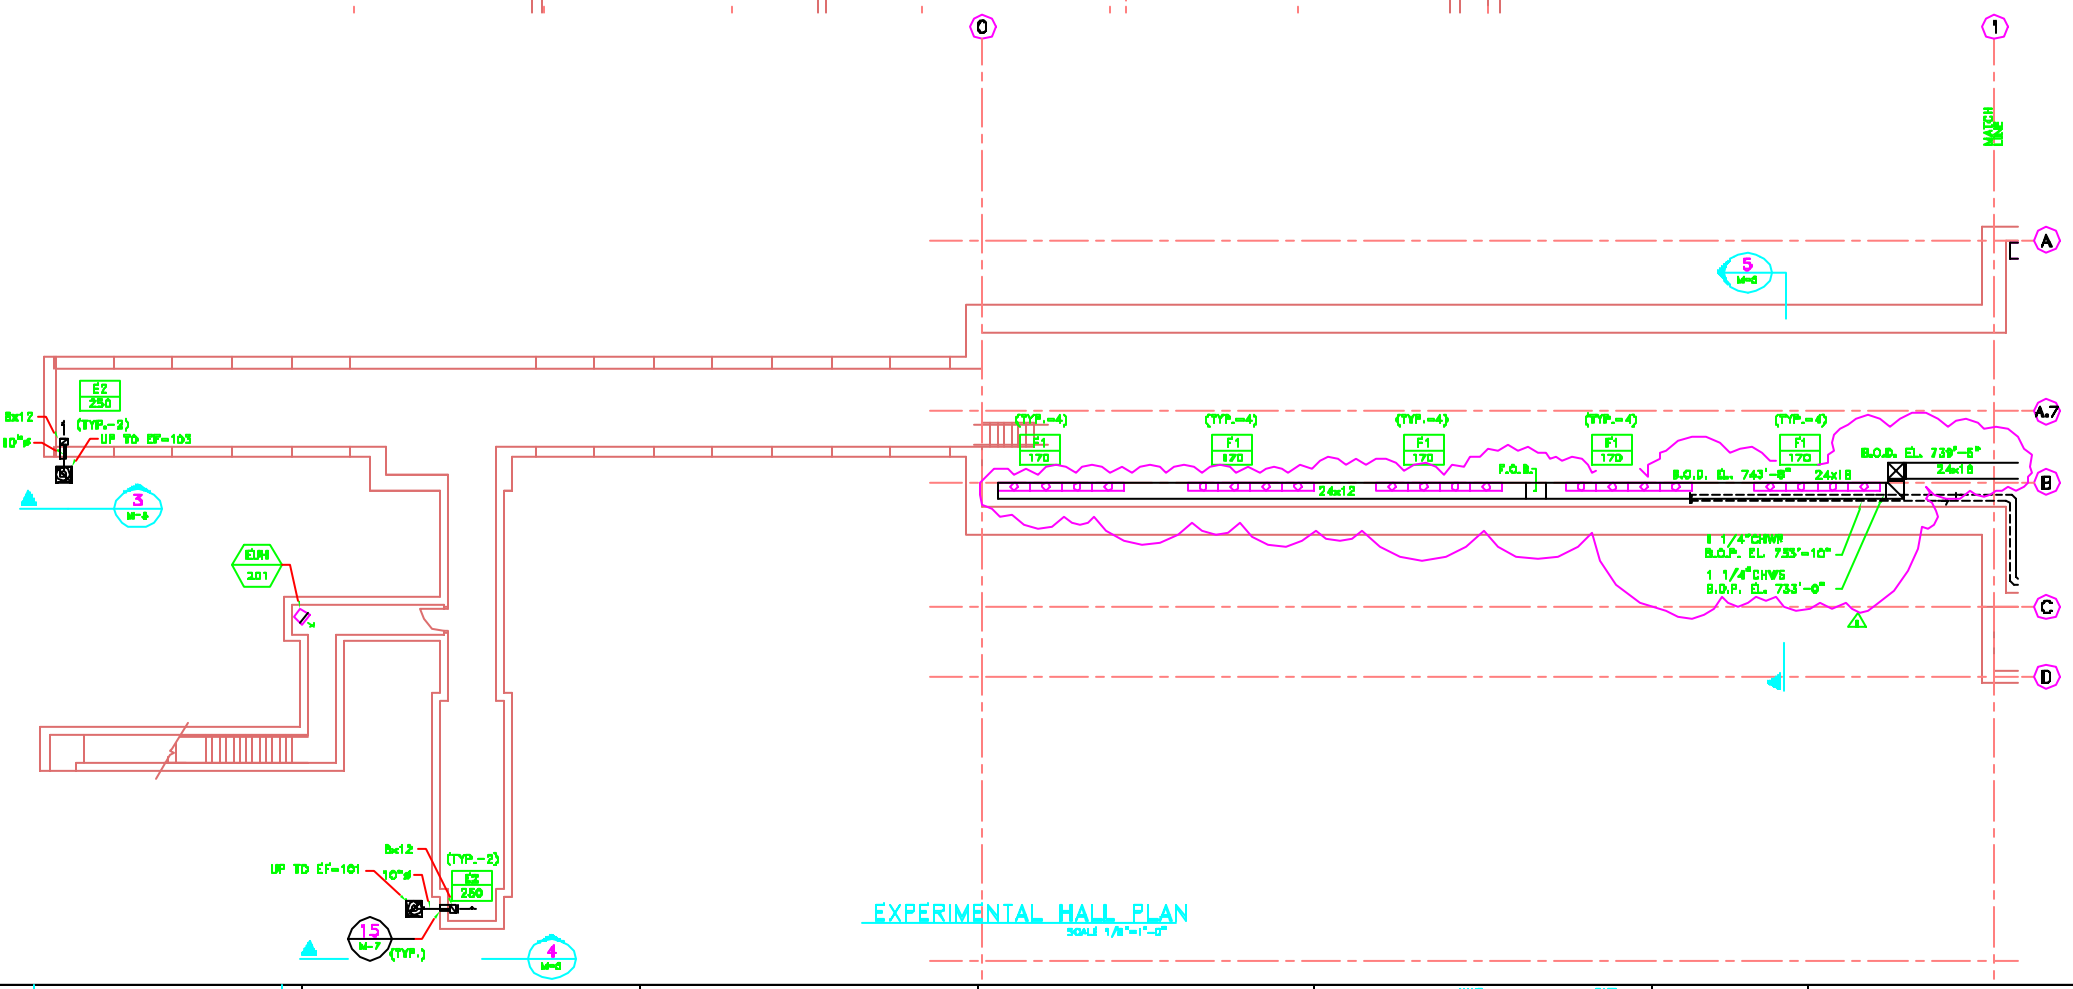

1	10/20/94	REVISED BRIDGE AREA CLUTTERWORK AND PIPE SIZES	
No.	Date	Drawing Issue Description	By

KNIGHT

Knight Architects Engineers Planners, Inc.
140 West Randolph Street
Chicago, IL 60601
TELEPHONE 312-
FACSIMILE 312-

	NAME	DATE
DISCIPLINE REVIEW	S. KRSTULOVICH	1/28/94
CRITERIA REVIEW	J. TITUS	1/28/94
	S. DIXON	
ES&H APPROVAL	E. CRUMPLEY	1/28/94
FESS APPROVAL	W. NESTANDER	1/28/94
SUBMITTED	G. BOCK	1/28/94

PROJECT NORTH

SCALE: 1/8"=1'-0"

FERMI NATIONAL ACCELERATOR LABORATORY
UNITED STATES DEPARTMENT OF ENERGY

KTeV EXPERIMENTAL AREA
EXPERIMENTAL HALL LEVEL

DRAWING NO. 8-6-3 M-2 REV. 5

30 SEP. 1994

Date&Time 10/18/94 16:24:13 User LAR Filename P:\PAREY\KIPSM-02