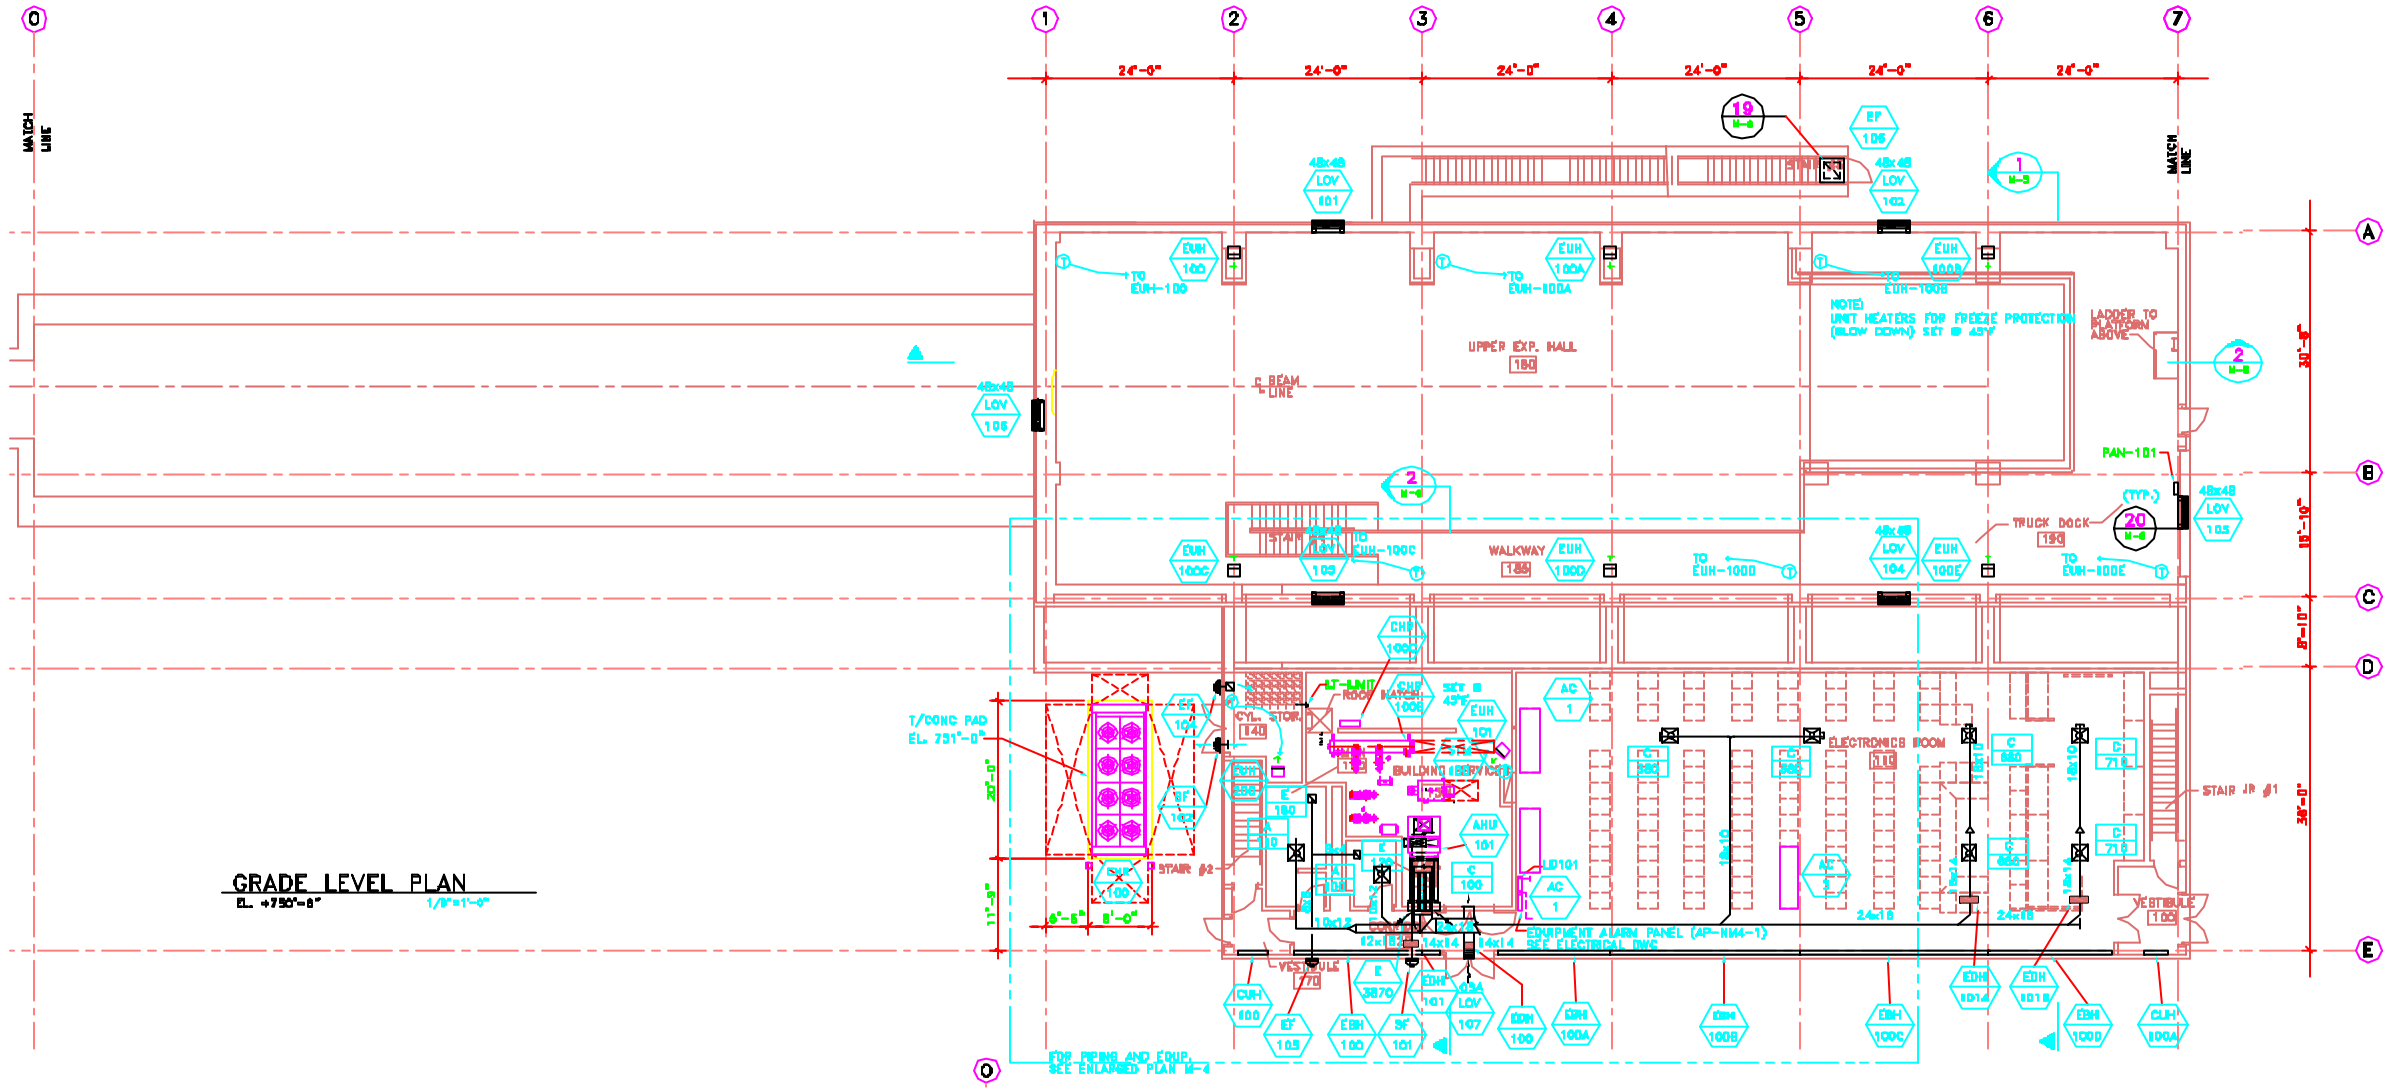

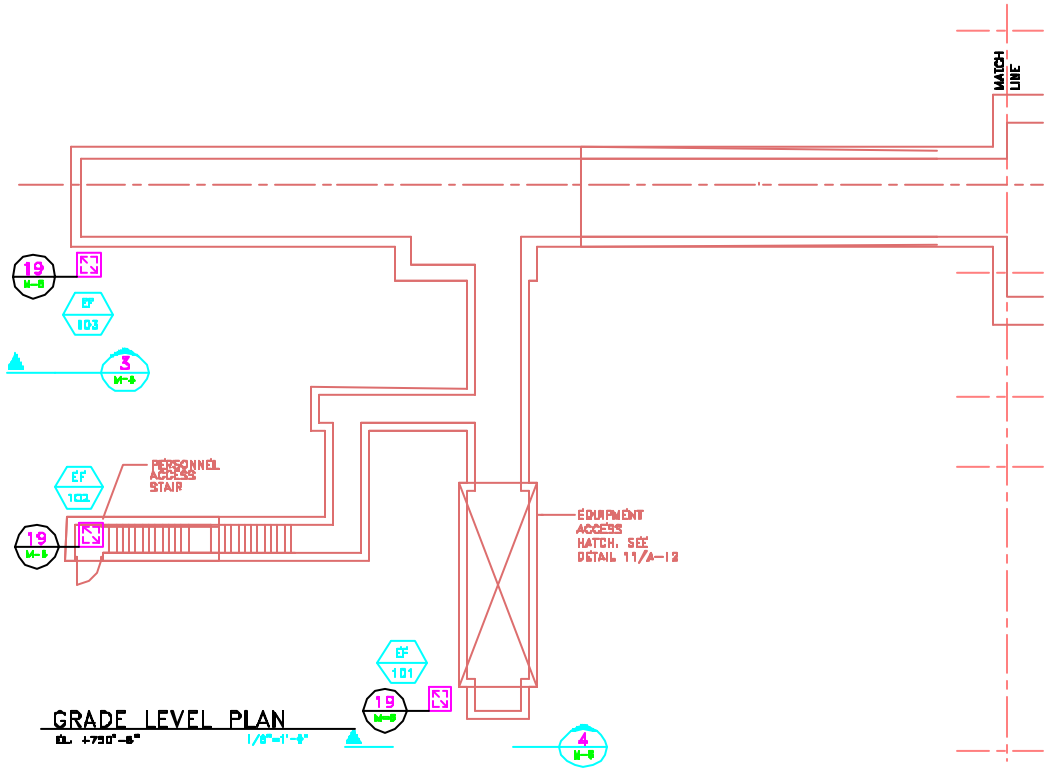

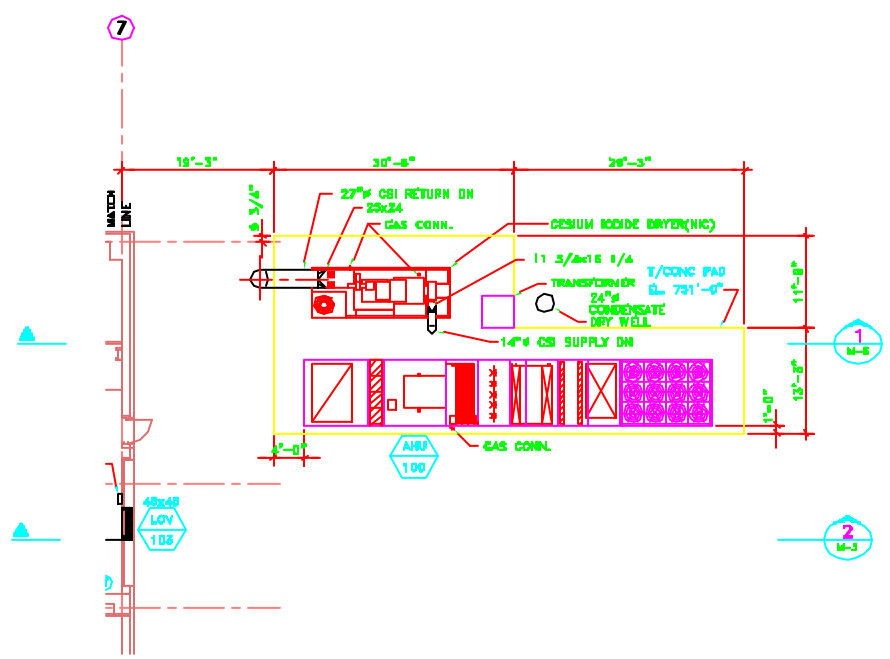

No.	Date	Drawing Issue Description	By

KNIGHT

Knight Architects Engineers Planners, Inc.
540 West Randolph Street
Chicago IL 60661

	NAME	DATE
DISCIPLINE REVIEW	S. KRSTULOVICH	1/28/94
SENIOR REVIEW	J. TITUS S. DIXON	1/28/94
C&P APPROVAL	E. CRUMPLEY	1/28/94
PCMS APPROVAL	W. NESTANDER	1/28/94
SUBMITTED	C. BOCK	1/28/94

SCALE:
1/8"=1'-0" SCALE 0 4 8 16 FEET

FERMI NATIONAL ACCELERATOR LABORATORY
UNITED STATES DEPARTMENT OF ENERGY

KTeV EXPERIMENTAL AREA
GRADE LEVEL PLAN

DRAWING NO. 8-6-3 M-3 REV.

28 JAN. 1994

DGN:KTeV01 01/28/94 08:59:46 User: BCS Elevation: P:\USERD-TOLE01\CSP59-08