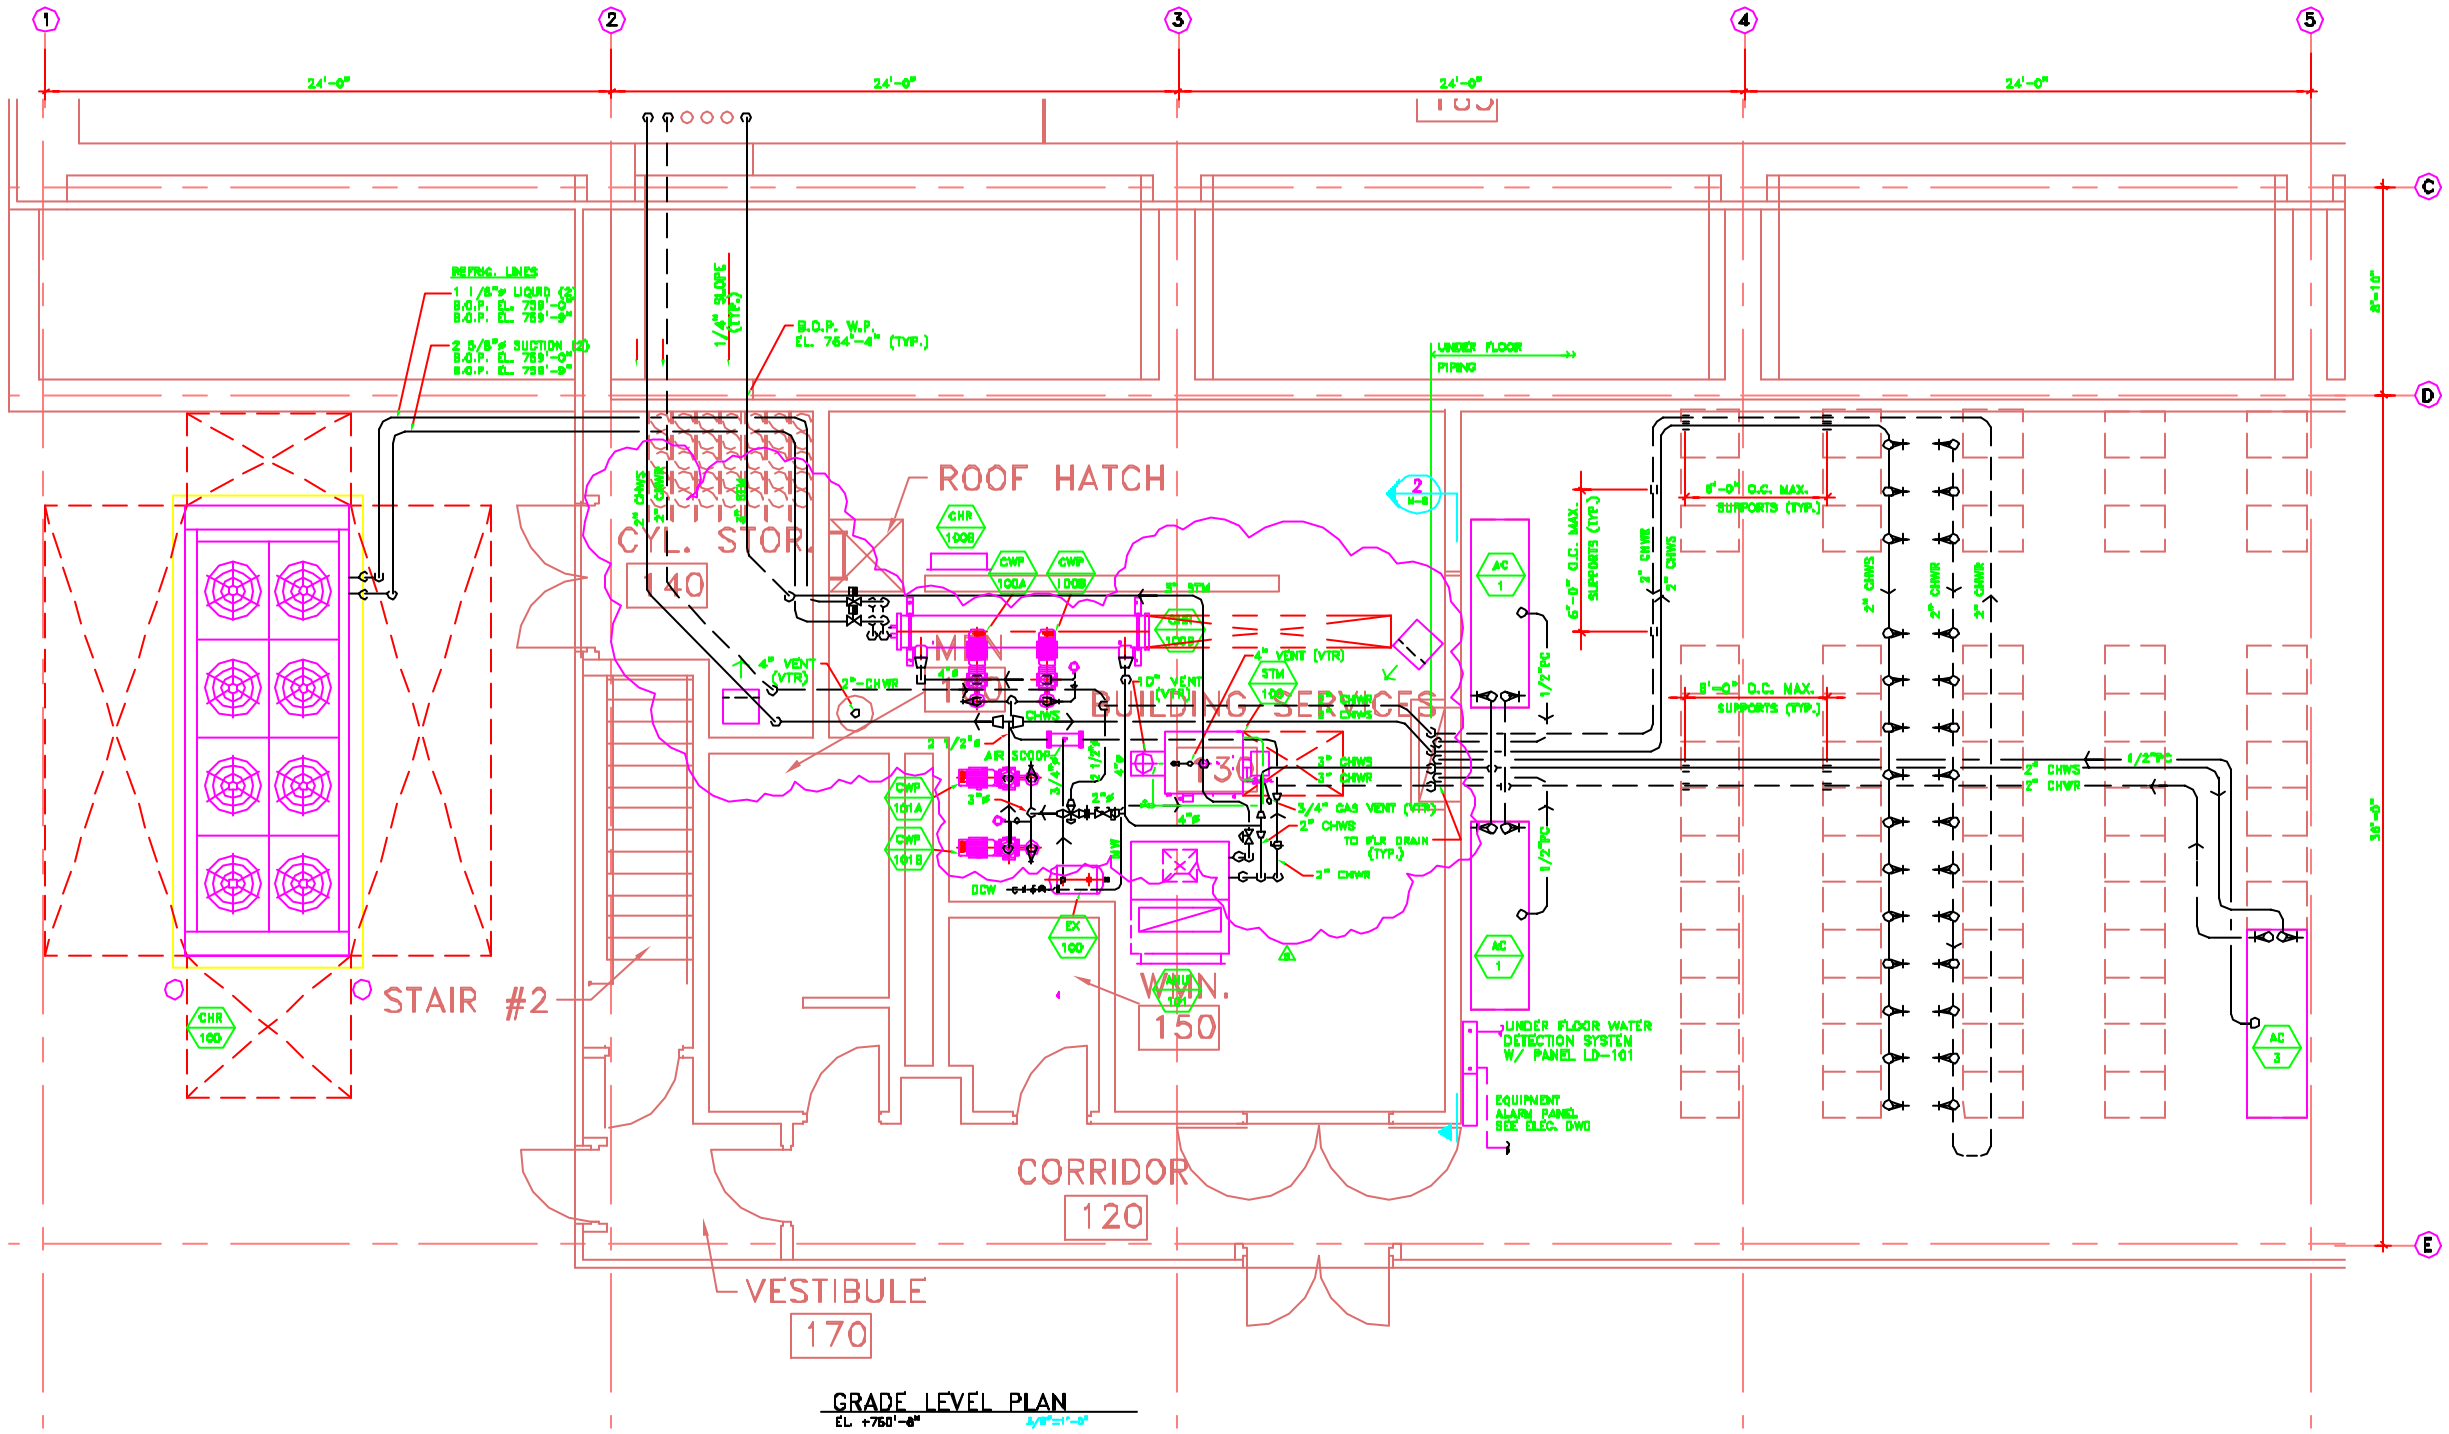

GRADE LEVEL PLAN
EL. +750'-0"

No.	Date	Drawing Issue Description	By
5	9/20/94	REVISE PIPING PER DWG M-5 REV.5	

KNIGHT
Knight Architects Engineers Planners, Inc.
540 West Randolph Street
Chicago, IL 60661

	NAME	DATE
DISCIPLINE REVIEW	S. KRSTULOVICH	1/28/94
CRITERIA REVIEW	J. TITUS S. DIXON	1/28/94
CAP APPROVAL	E. CRUMPLEY	1/28/94
FESS APPROVAL	W. NESTANDER	1/28/94
SUBMITTED	C. BOCK	1/28/94

PROJECT NORTH

SCALE: 1/8"=1'-0"

FERMI NATIONAL ACCELERATOR LABORATORY
UNITED STATES DEPARTMENT OF ENERGY
KTeV EXPERIMENTAL AREA
ENLARGED PLAN - BUILDING SERVICES
DRAWING NO. 8-6-3 M-4 REV. 5
30 SEP. 1994