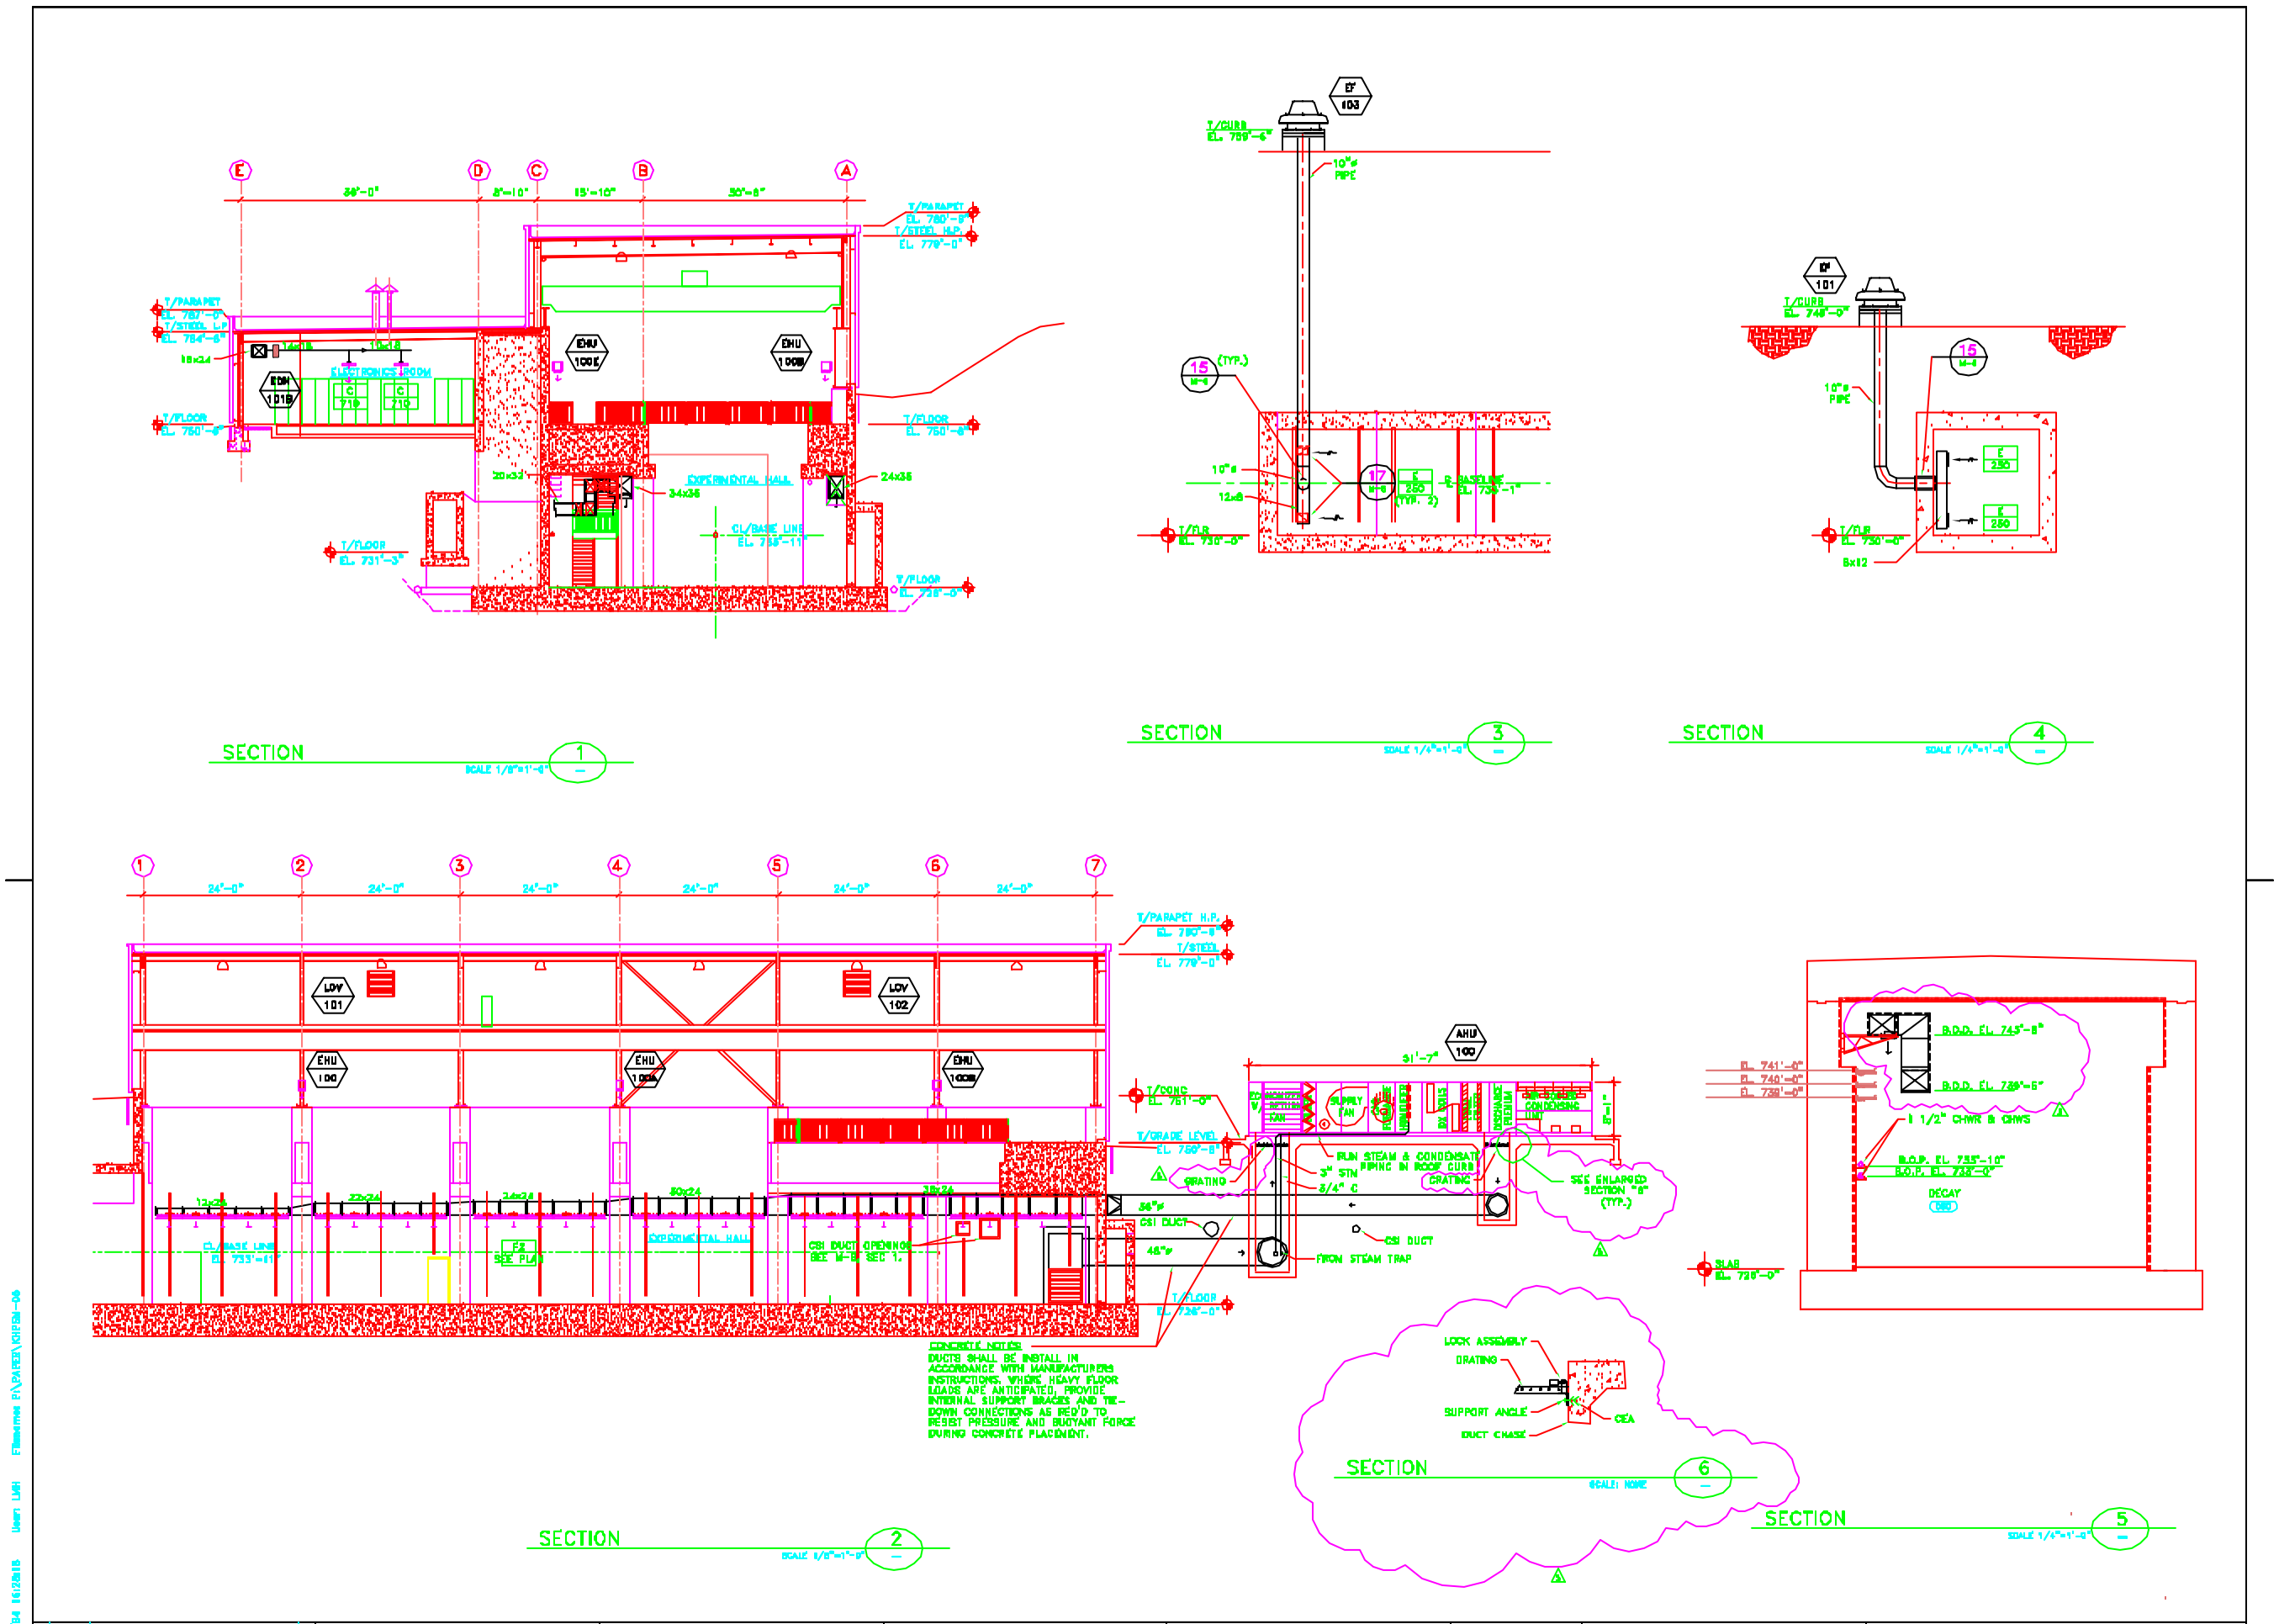

No.	Date	Revised Issue Description	By
5	9/20/94	REVISED DECAY BUILDWORK AND ADDED SECTION 6	

KNIGHT
Knight Architects Engineers Planners, Inc.
540 West Randolph Street
Chicago, IL 60661

	NAME	DATE
DISCIPLINE REVIEW	S. KRSTULOVICH	1/28/94
CRITERIA REVIEW	J. TITLES S. DIXON	1/28/94
EMP APPROVAL	E. CRUMPLEY	1/28/94
FEAS APPROVAL	W. NESTANDER	1/28/94
SUBMITTED	C. BOCK	1/28/94

SCALE:
1/8"=1'-0" SCALE 0 4 8 FEET
1/4"=1'-0" SCALE 0 4 8 FEET

FERMI NATIONAL ACCELERATOR LABORATORY
UNITED STATES DEPARTMENT OF ENERGY
KTeV EXPERIMENTAL AREA
BUILDING SECTIONS
DRAWING NO. 8-6-3 M-5 REV. 5
30 SEP. 1994