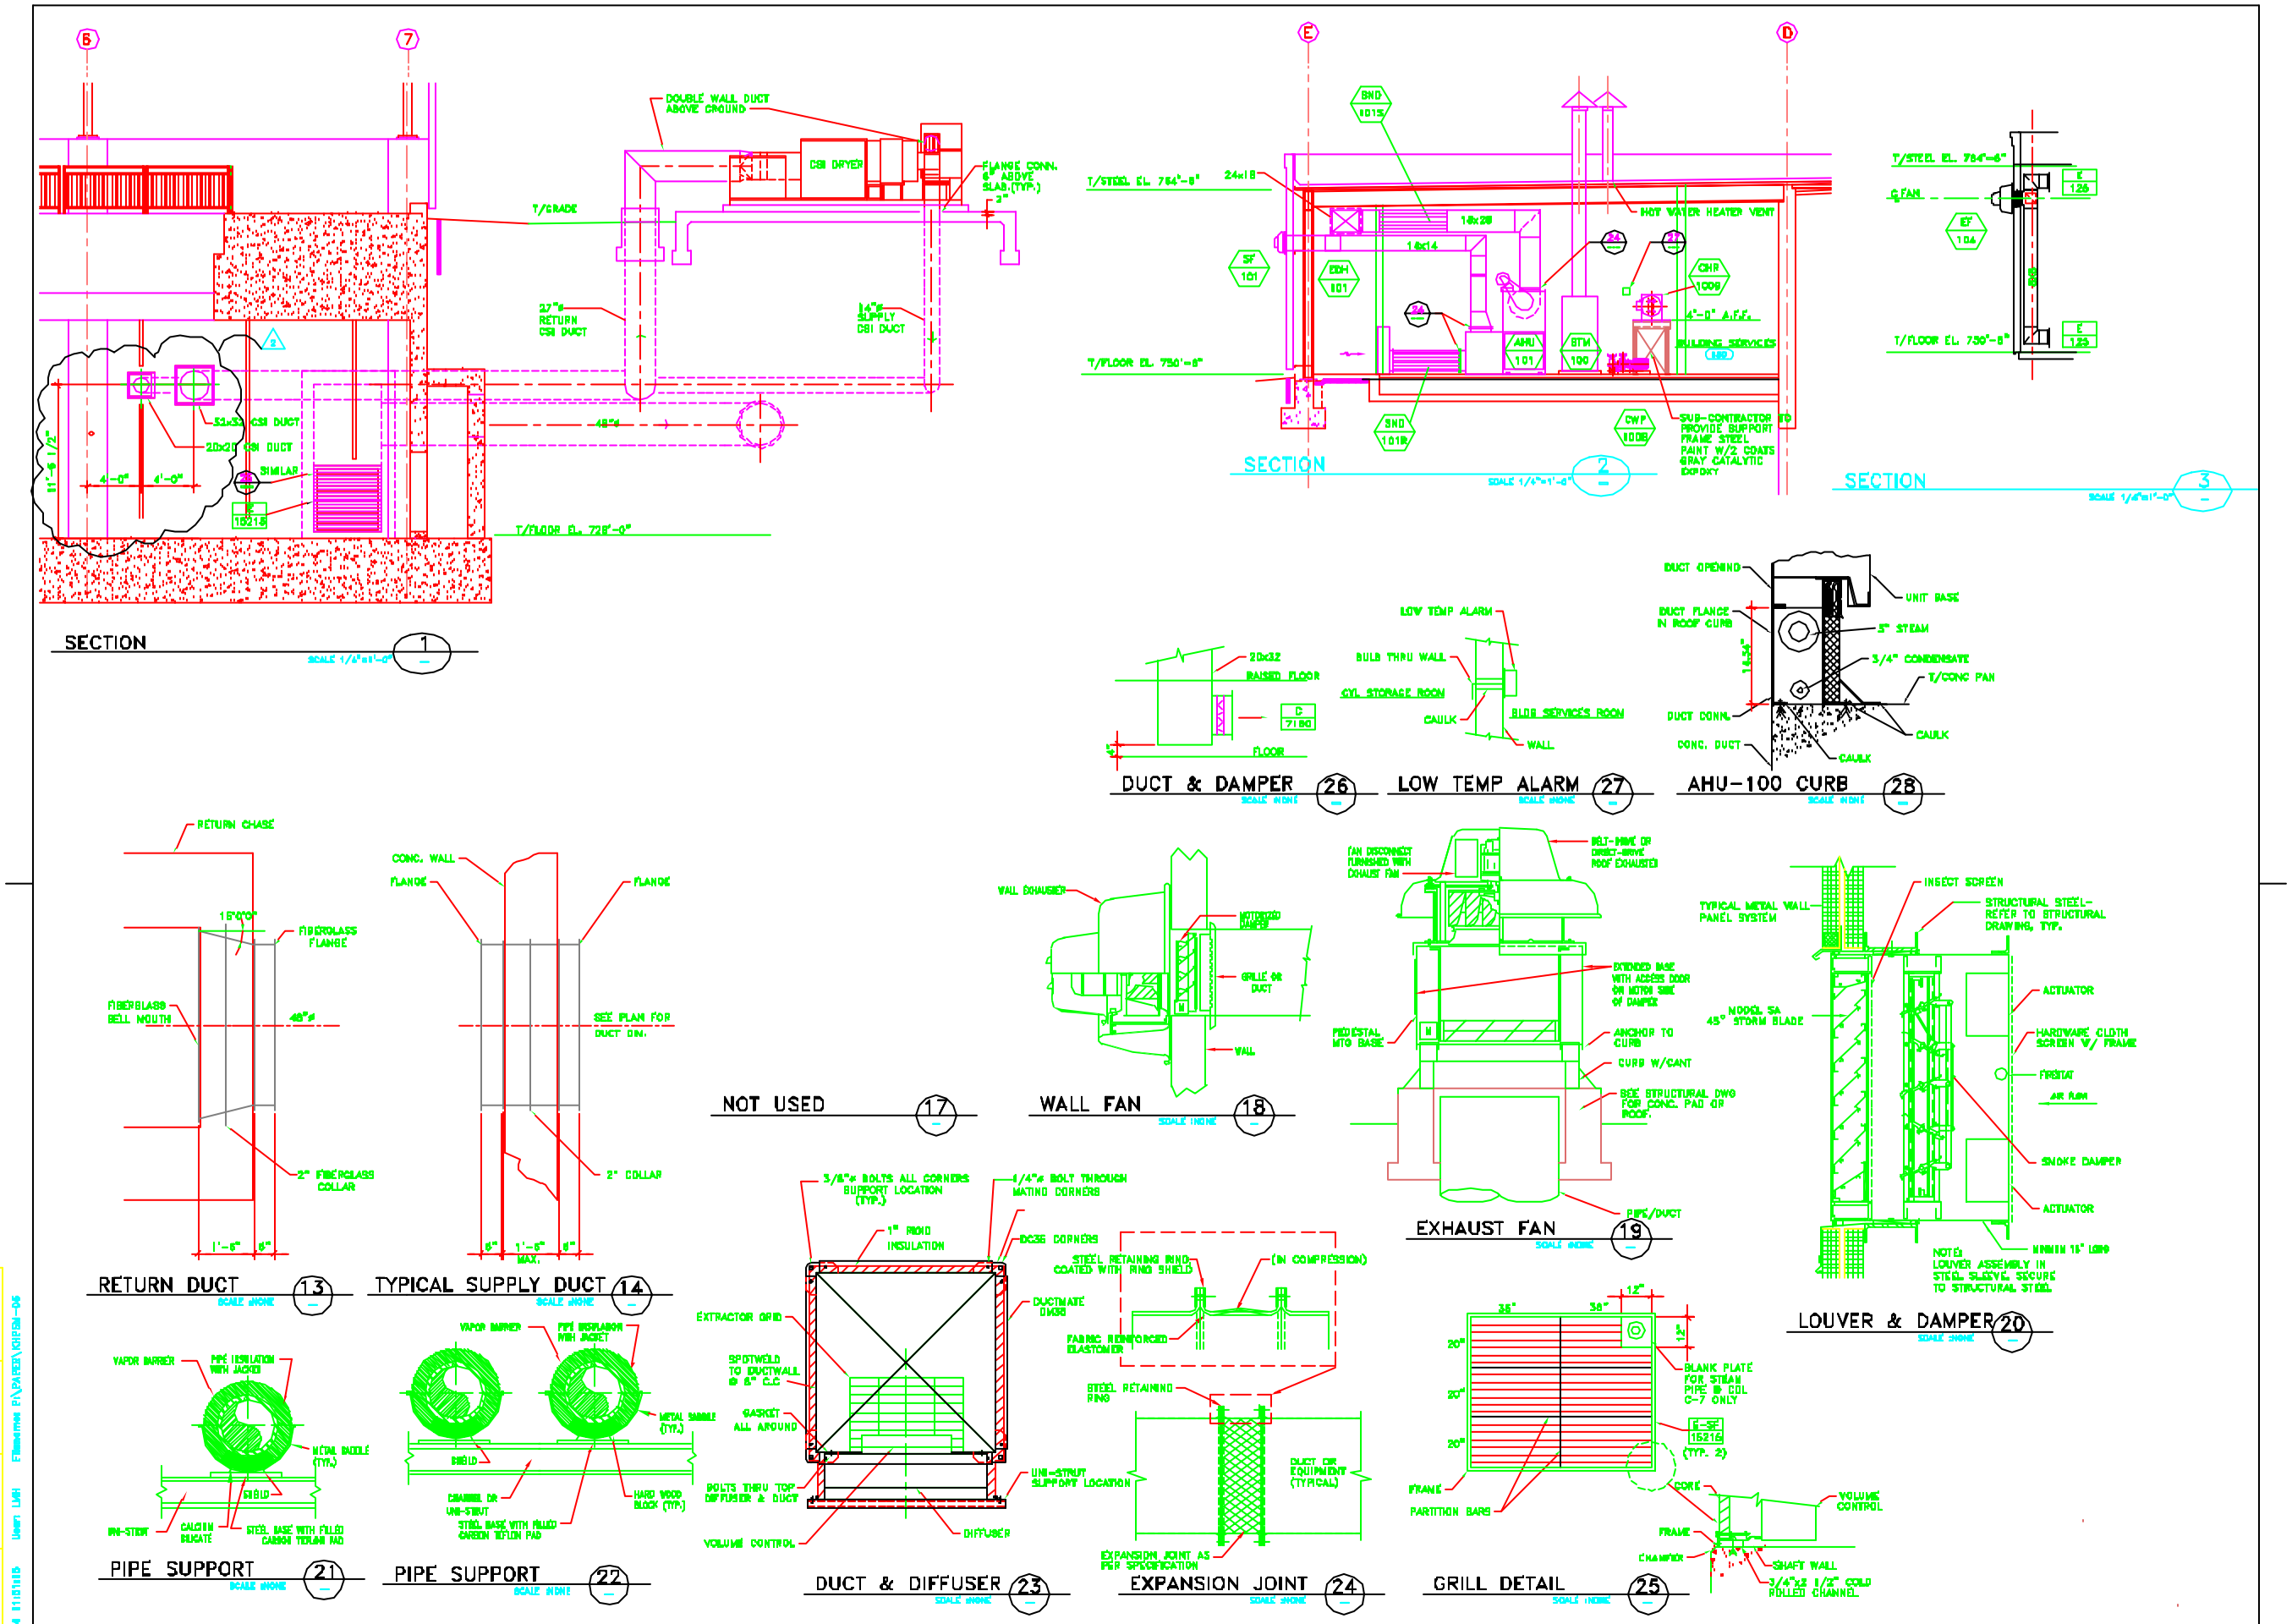
SECTION 1
SECTION 2
SECTION 3
DUCT & DAMPER 26
LOW TEMP ALARM 27
AHU-100 CURB 28
RETURN DUCT 13
TYPICAL SUPPLY DUCT 14
NOT USED 17
WALL FAN 18
EXHAUST FAN 19
LOUVER & DAMPER 20
PIPE SUPPORT 21
PIPE SUPPORT 22
DUCT & DIFFUSER 23
EXPANSION JOINT 24
GRILL DETAIL 25
KNIGHT
FERMI NATIONAL ACCELERATOR LABORATORY
KTeV EXPERIMENTAL AREA
EQUIPMENT SECTIONS & ELEVATIONS
8-6-3
M-6