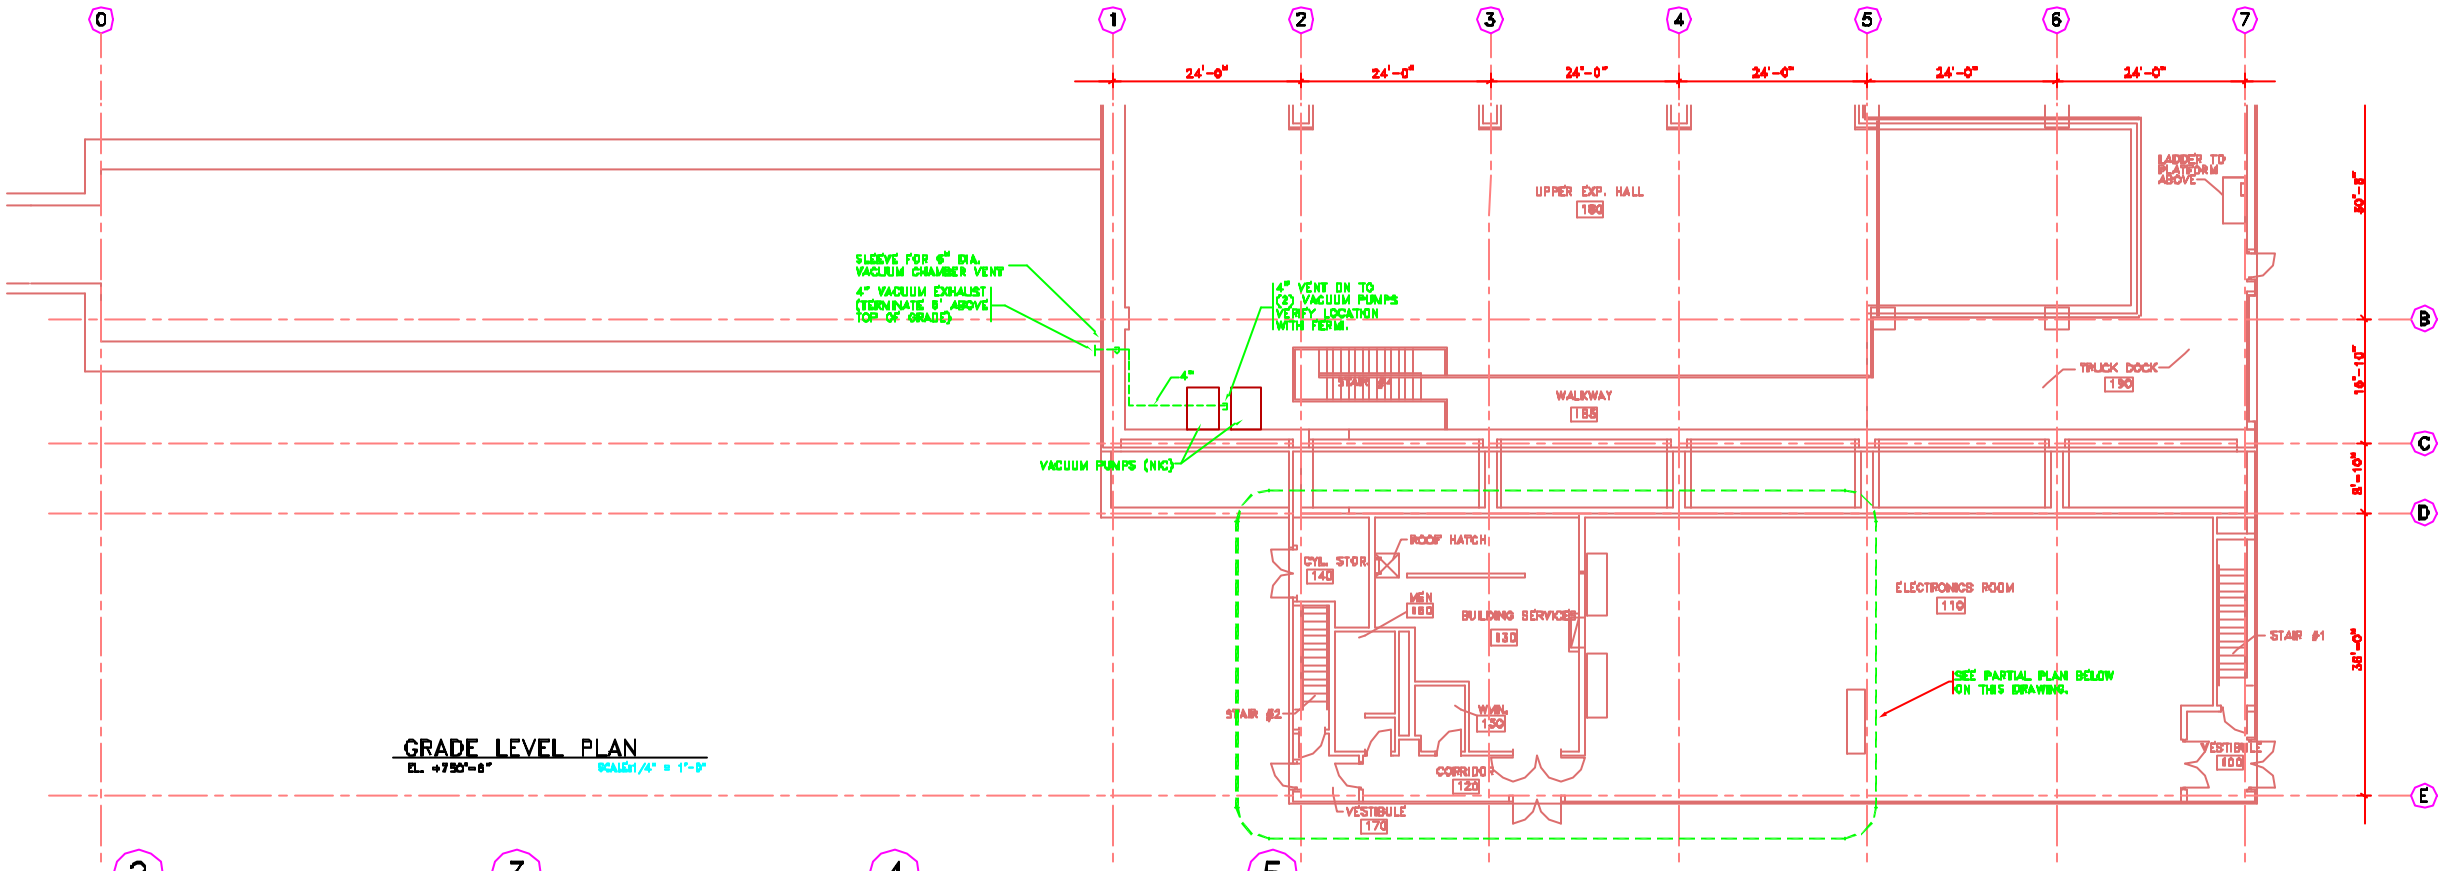

GRADE LEVEL PLAN

EL. +730'-8" SCALE: 1/4" = 1'-0"

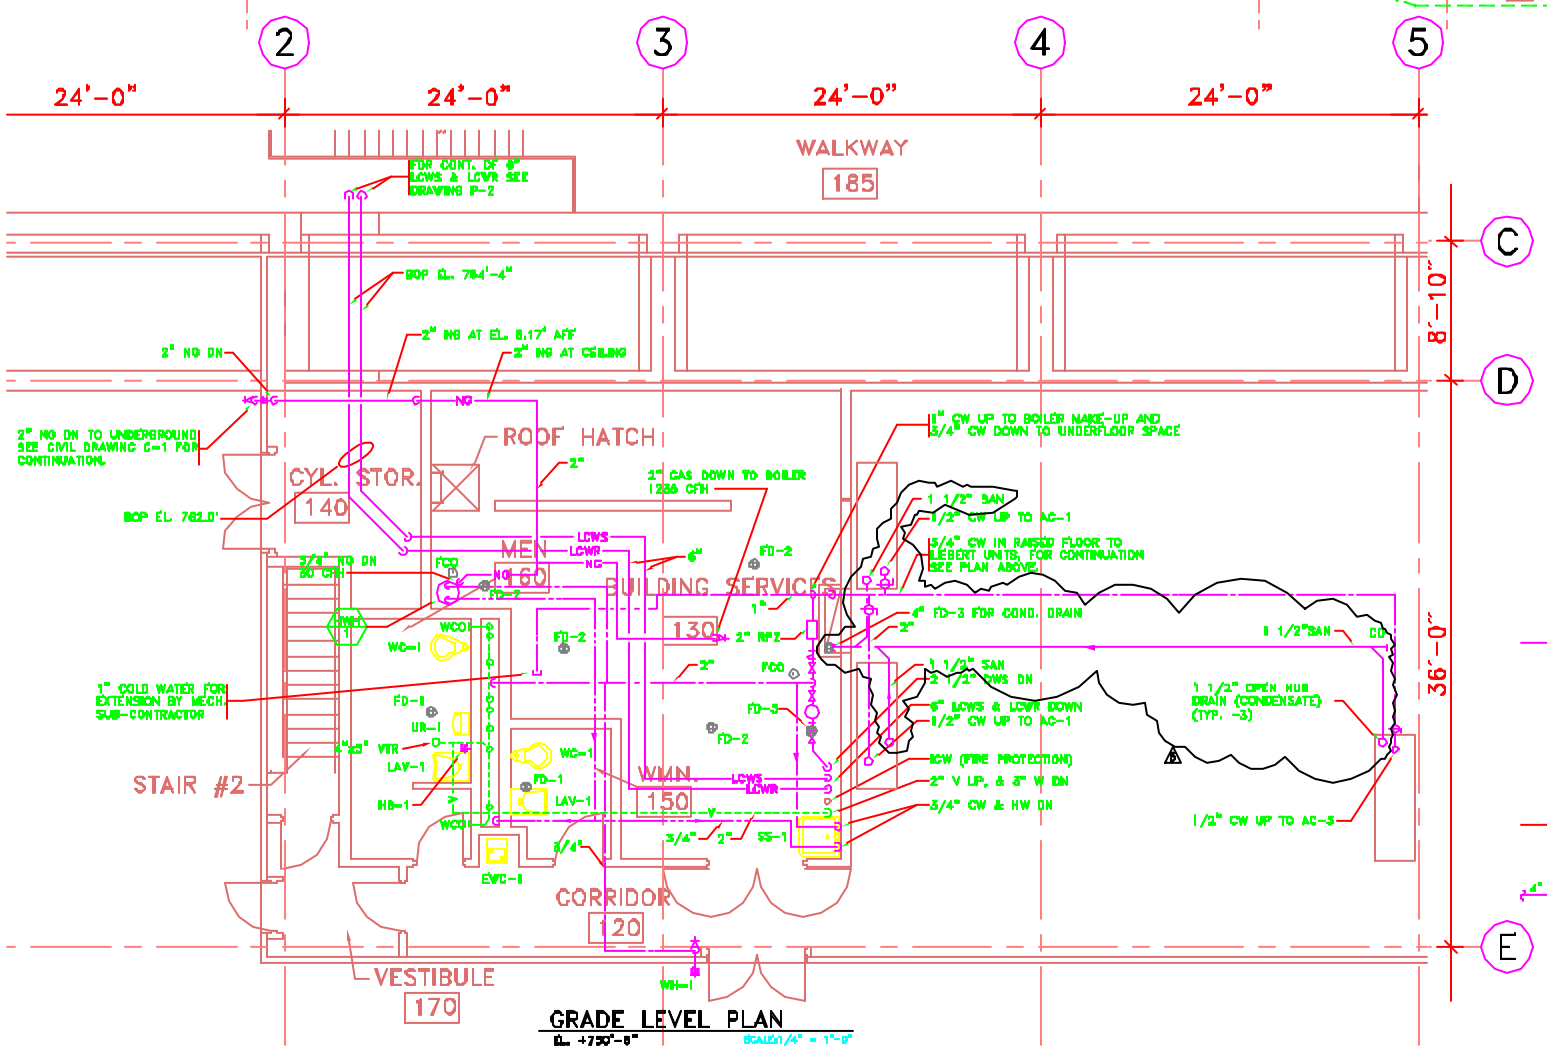

GRADE LEVEL PLAN

EL. +730'-8" SCALE: 1/4" = 1'-0"

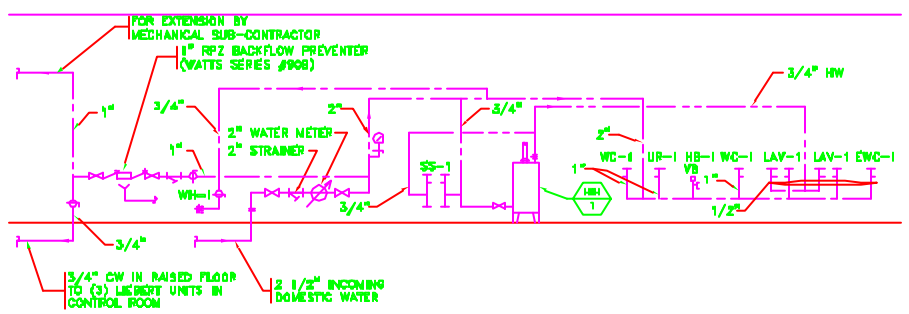

DOMESTIC WATER RISER DIAGRAM (A / P-3)

NOT TO SCALE

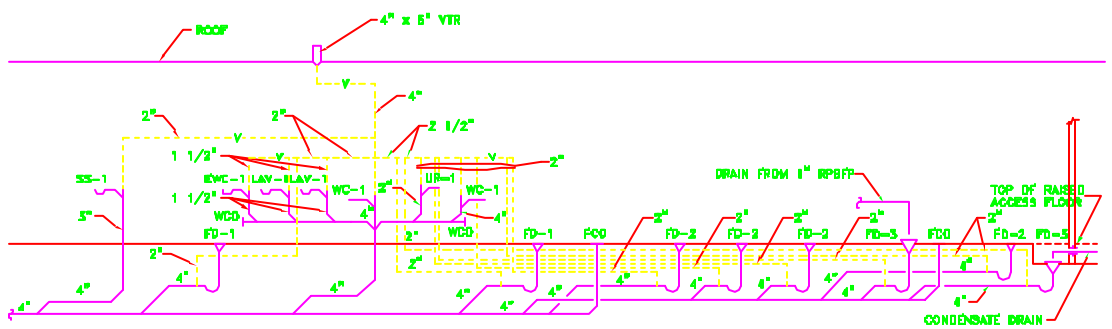

SANITARY WASTE & VENT PIPING RISER DIAGRAM (B / P-3)

NOT TO SCALE

No.	Date	Drawing Issue Description	By
0	9/20/94	ROUTE TO FLOOR DRAIN	

KNIGHT

Knight Architects Engineers Planners, Inc.
140 West Randolph Street
Chicago, IL 60601

	NAME	DATE
GEOTECHNICAL REVIEW	S. KRSTULOVICH	1/28/94
CRITERIA REVIEW	A. TITUS S. DIXON	1/28/94
CAP APPROVAL	E. CRUMPLEY	1/28/94
FESS APPROVAL	W. NESTANDER	1/28/94
SUBMITTED	C. BOCK	1/28/94

PROJECT NORTH

SCALE:
1/8"=1'-0"
1/4"=1'-0"

FERMI NATIONAL ACCELERATOR LABORATORY
UNITED STATES DEPARTMENT OF ENERGY

KTeV EXPERIMENTAL AREA
GRADE LEVEL PLAN

DRAWING NO. 8-6-3 P-3 REV. 5

30 SEP. 1994

DateTime: 10/18/94 16:18:45 User: LMH FileName: P:\PARTS\KTEPR2-03