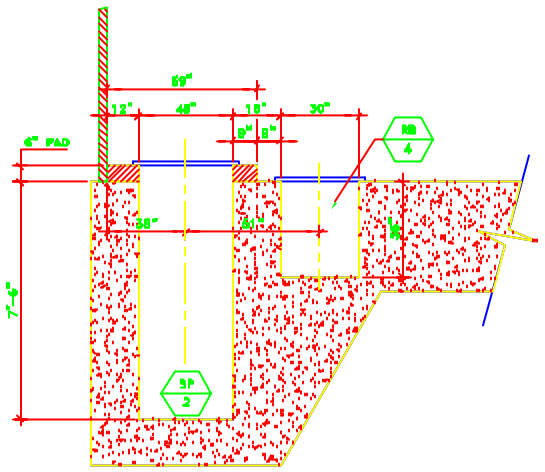

SECTION 1 P-2
NOT TO SCALE

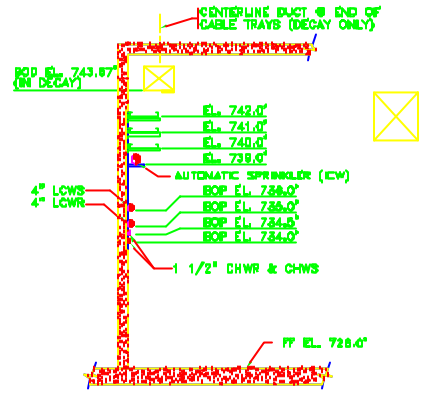

SECTION 2 P-2
SCALE 1/4" = 1'-0"

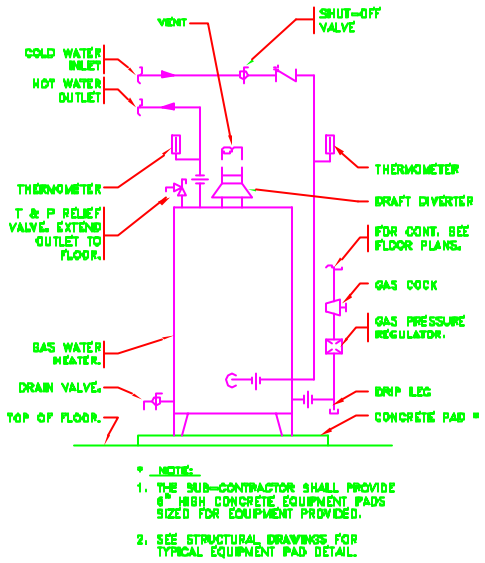

* NOTES:
1. THE SUB-CONTRACTOR SHALL PROVIDE 6" HIGH CONCRETE EQUIPMENT PADS SIZED FOR EQUIPMENT PROVIDED.
2. SEE STRUCTURAL DRAWINGS FOR TYPICAL EQUIPMENT PAD DETAIL.

WATER HEATER (GAS) 11 P-3
NOT TO SCALE

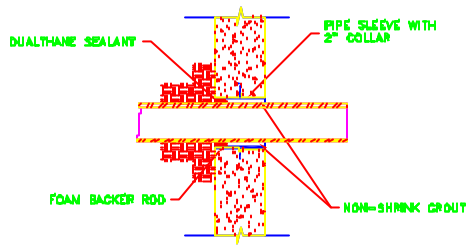

PIPE SLEEVE DETAIL 7 P-2
NOT TO SCALE

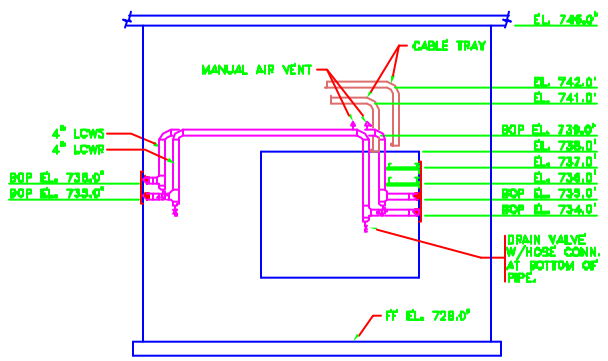

SECTION 3 P-2
SCALE 1/4" = 1'-0"

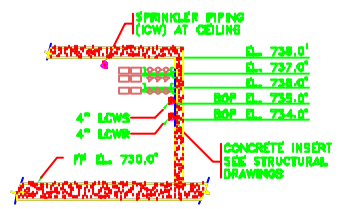

SECTION 4 P-2
SCALE 1/4" = 1'-0"

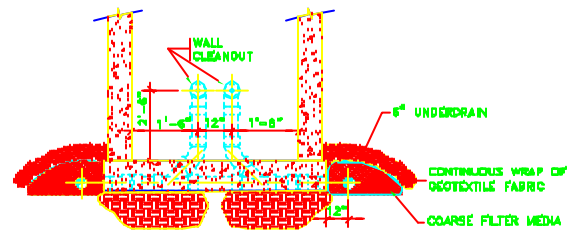

WALL CLEANOUT DETAIL 6 P-2
NOT TO SCALE

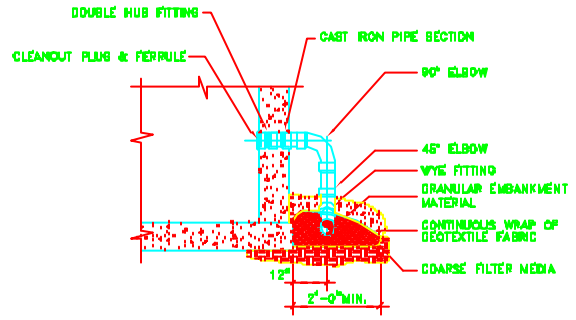

WALL CLEANOUT AND UNDERDRAIN DETAIL 5 P-2
NOT TO SCALE

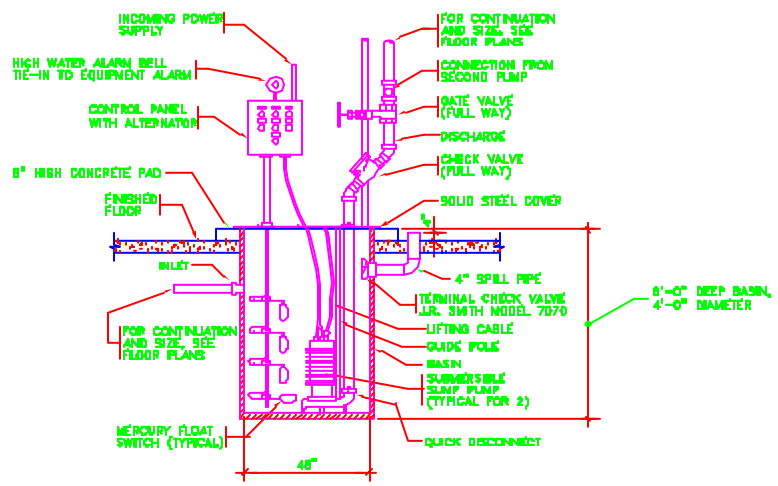

SUMP PUMP DETAIL 9 P-2
NOT TO SCALE

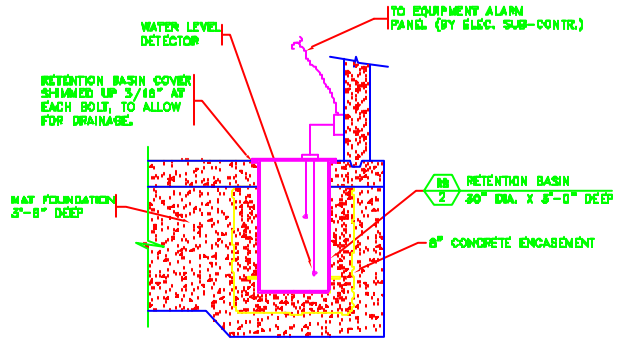

RETENTION BASIN DETAIL 8 P-2
NOT TO SCALE

No.	Date	Drawing Issue Description	By

KNIGHT
Knight Architects Engineers Planners, Inc.
540 West Randolph Street
Chicago IL 60661
PROPRIETARY

	NAME	DATE
DISCIPLINE REVIEW	S. KRSTULOVICH	1/28/94
DIRECTOR REVIEW	J. TITUS S. DIXON	1/28/94
ES&H APPROVAL	E. CRUMPLEY	1/28/94
FERMI APPROVAL	W. NESTANDER	1/28/94
DRAWN BY	C. BOCK	1/28/94

SCALE: 1/4"=1'-0" 0 1 FOOT

FERMI NATIONAL ACCELERATOR LABORATORY
UNITED STATES DEPARTMENT OF ENERGY
KTeV EXPERIMENTAL AREA
DETAILS
DRAWING NO. 8-6-3 P-4 REV.
28 JAN 1994

DateTime: 01/25/94 13:10:01 User: BKS Filename: P:\GEND-TOEWL\KFS2-04