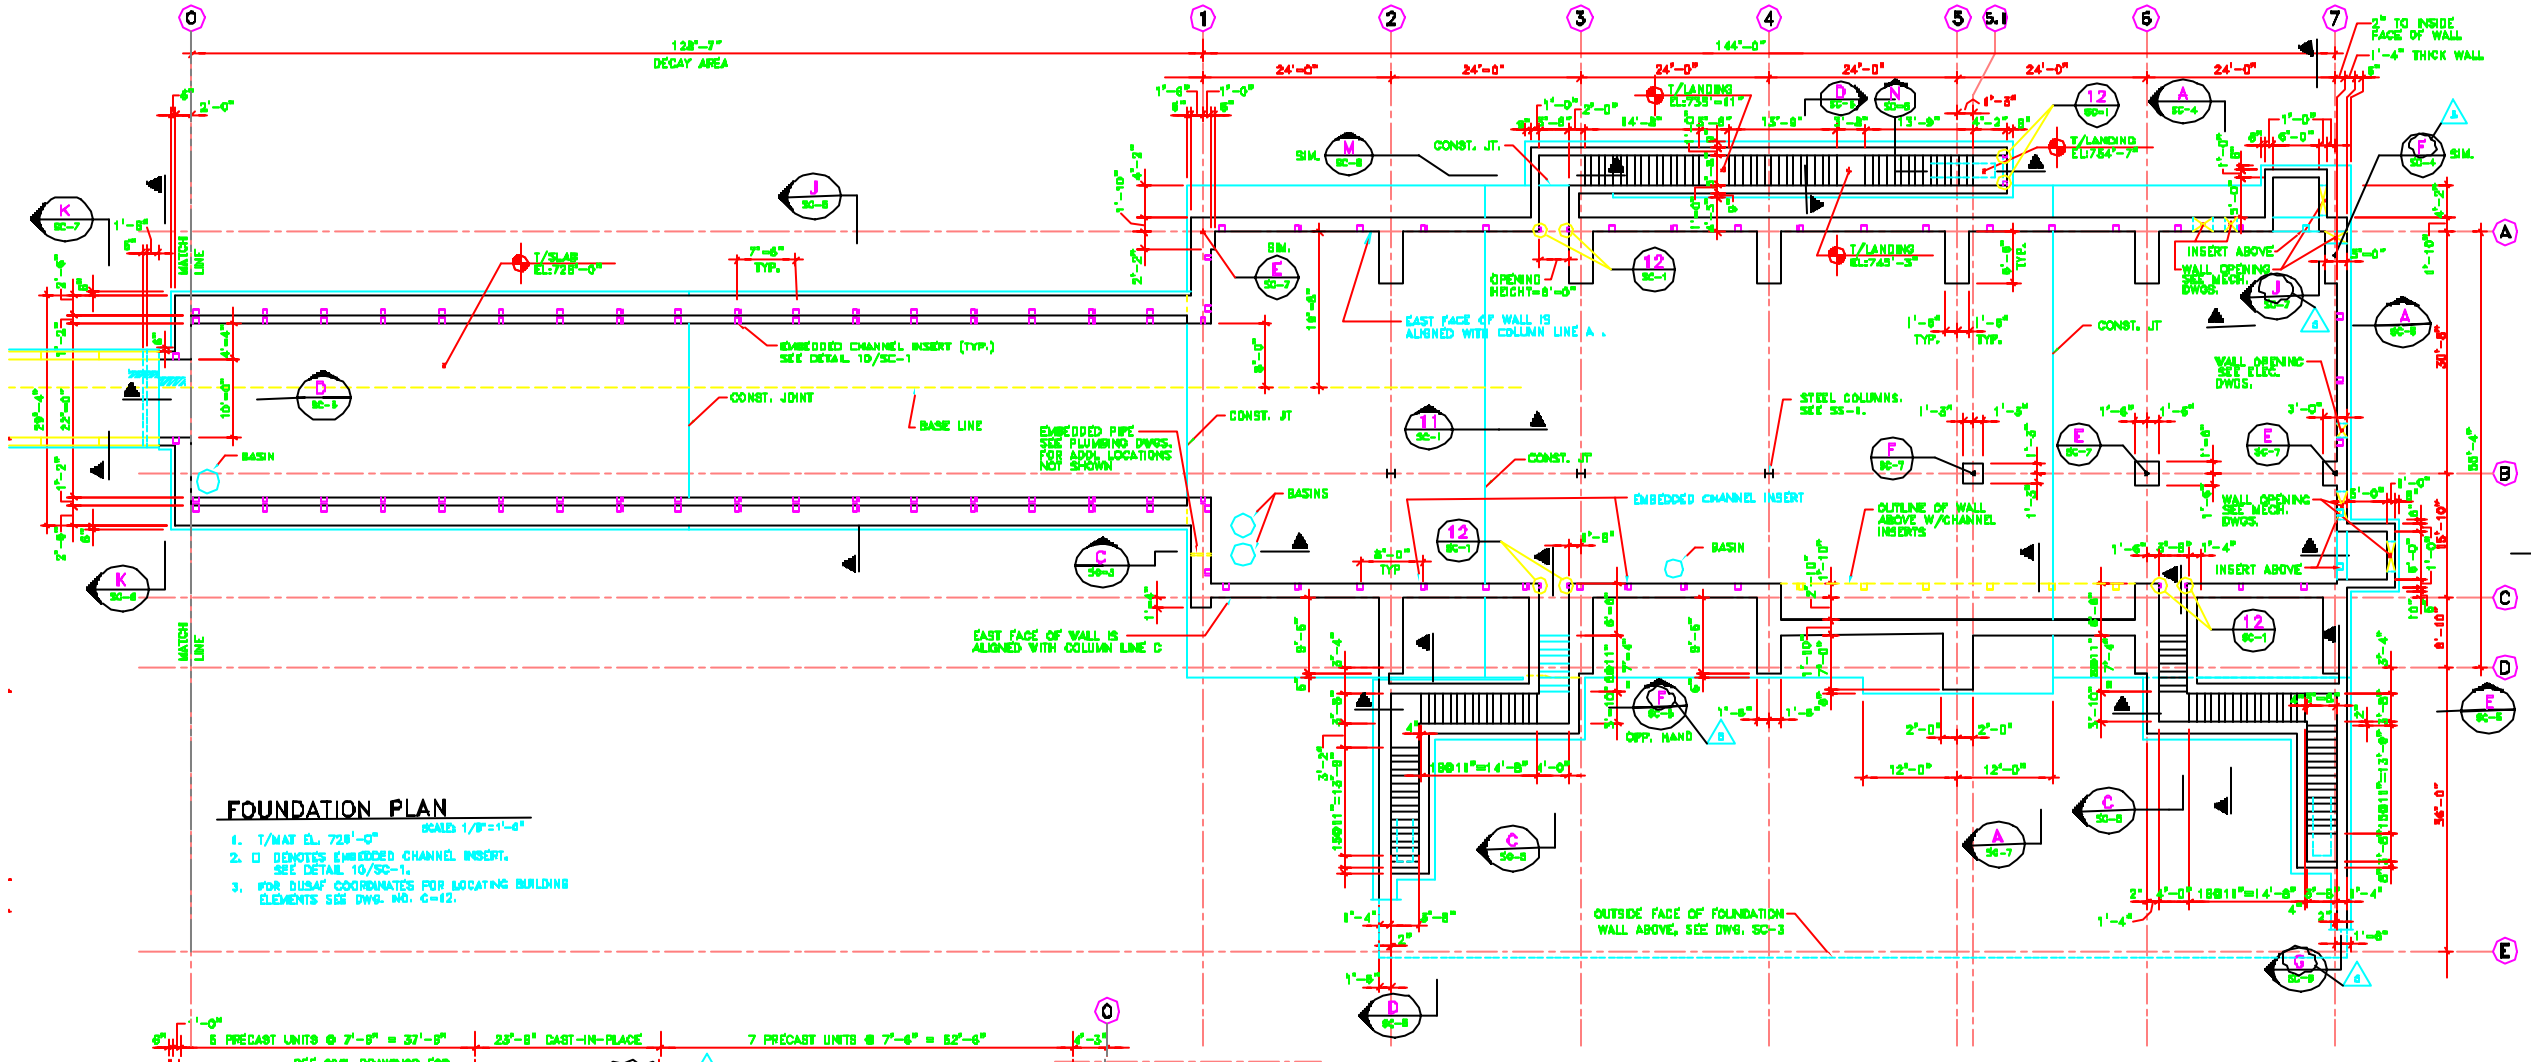

FOUNDATION PLAN

SCALE: 1/8"=1'-0"

1. T/MAT EL. 728'-0"
2. □ DENOTES EMBEDDED CHANNEL INSERT. SEE DETAIL 10/SC-1.
3. FOR DUSAF COORDINATES FOR LOCATING BUILDING ELEMENTS SEE DWG. NO. C-12.

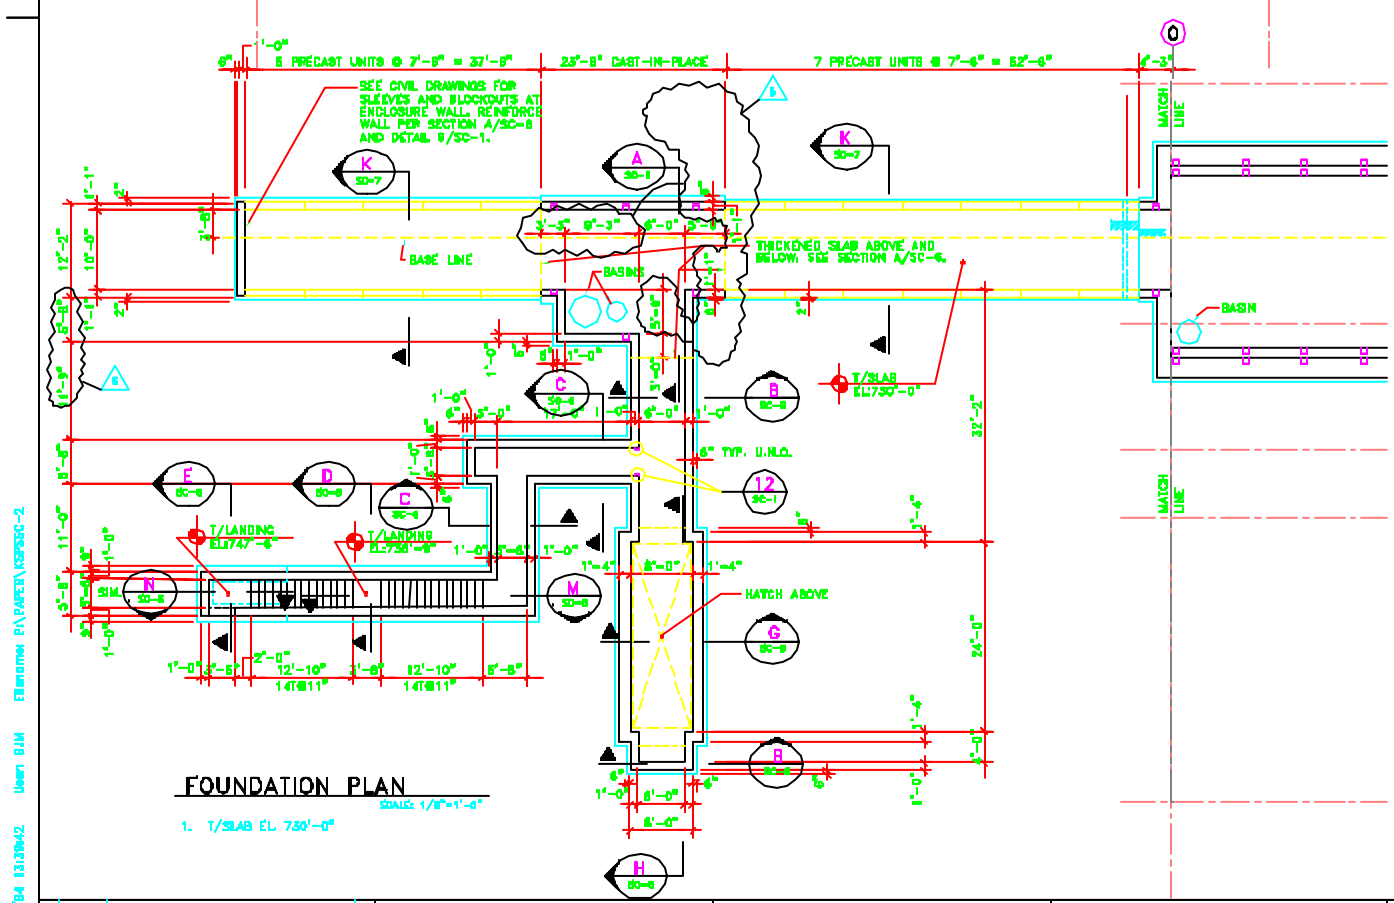

FOUNDATION PLAN

SCALE: 1/8"=1'-0"

1. T/SLAB EL 730'-0"

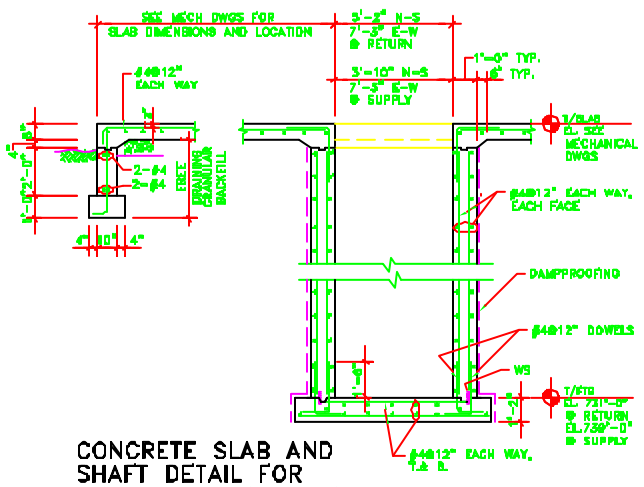

CONCRETE SLAB AND SHAFT DETAIL FOR MECHANICAL EQUIPMENT (A)

SCALE: 3/8"=1'-0"

NOTE: SEE MECHANICAL DRAWINGS FOR SLAB AND SHAFT LOCATION.

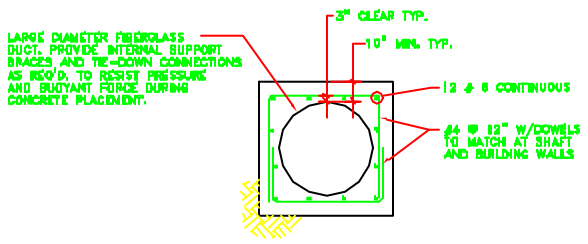

NOTE: SEE MECHANICAL DRAWINGS FOR DUCT SIZES AND LOCATIONS.

CONCRETE ENCASED FIBERGLASS DUCT (B)

SCALE: 3/8"=1'-0"

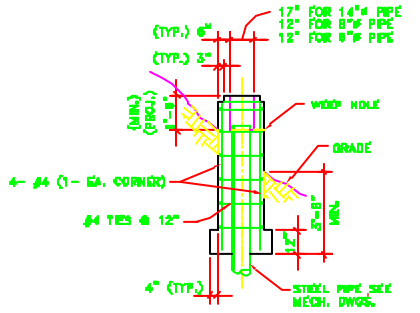

NOTE: SEE MECHANICAL DRAWINGS FOR LOCATIONS.

TYPICAL FAN CURB DETAIL (C)

SCALE: 3/8"=1'-0"

No.	Date	Drawing Issue Description	By
0	9/30/94	REVISE DIMENSIONS AT MASA	

KNIGHT
Knight Architects Engineers Planners, Inc.
540 West Randolph Street
Chicago IL 60661

	NAME	DATE
DISCIPLINE REVIEW	T. LACKOWSKI	1/28/94
CRITERIA REVIEW	J. TITUS S. DIXON	1/28/94
ESH APPROVAL	E. CRUMPLEY	1/28/94
FESS APPROVAL	W. NESTANDER	1/28/94
SUBMITTED	C. BOCK	1/28/94

PROJECT NORTH

SCALE:
1/2"=1'-0" HALF SCALE FOOT
1/4"=1'-0" QUARTER SCALE FOOT

FERMI NATIONAL ACCELERATOR LABORATORY
UNITED STATES DEPARTMENT OF ENERGY

KTeV EXPERIMENTAL AREA
FOUNDATION PLAN

DRAWING NO. 8-6-3 SC-2 REV. 0

DATE: 10/4/94