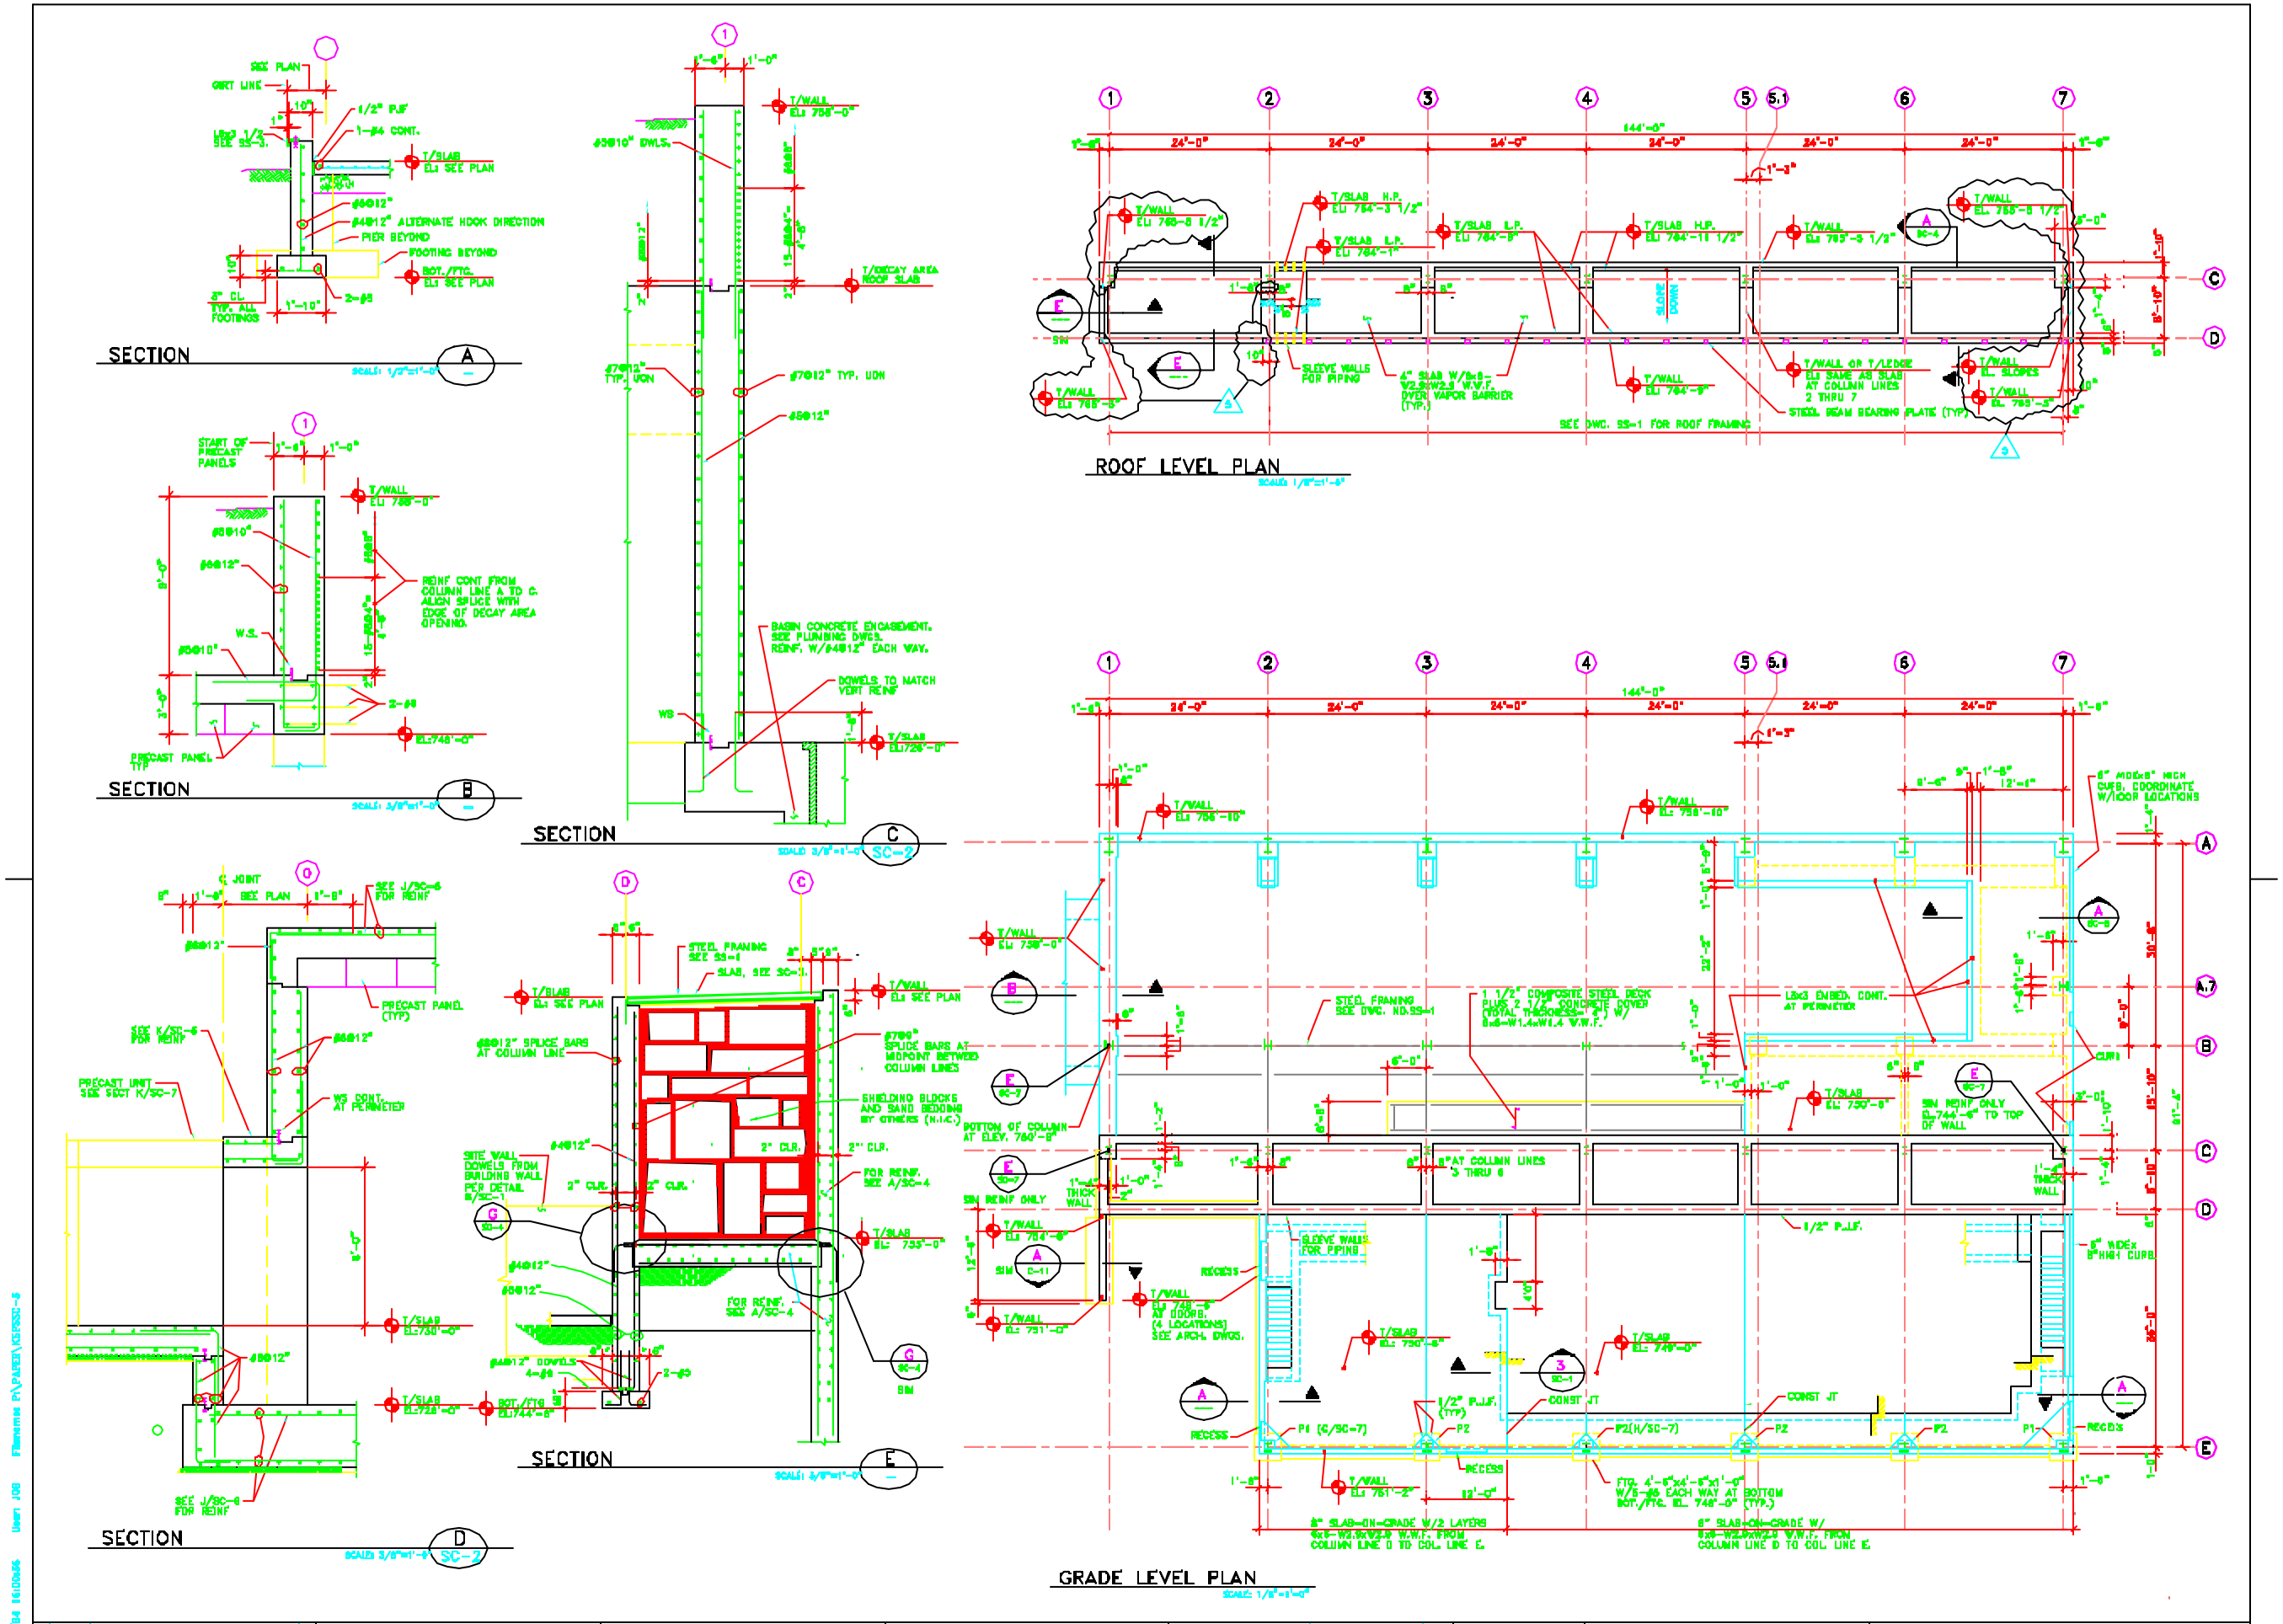

KNIGHT

Knight Architects Engineers Planners, Inc.
540 West Randolph Street
Chicago, IL 60661

	NAME	DATE
DISCIPLINE REVIEW	T. LACKOWSKI	1/28/94
DIRECTOR REVIEW	J. TITUS	1/28/94
CAD APPROVAL	E. CRUMPLEY	1/28/94
PCMS APPROVAL	W. NESTANDER	1/28/94
SUBMITTED	C. BOCK	1/28/94

No.	Date	Revision Issue Description	By
2	6/20/94	REVISE T/WALL ELEVATIONS	
1	6/3/94	REVISE SECTION E AND ROOF LEVEL PLAN	

FERMI NATIONAL ACCELERATOR LABORATORY
UNITED STATES DEPARTMENT OF ENERGY

KTeV EXPERIMENTAL AREA
GRADE LEVEL PLAN

DRAWING NO. 8-6-3 SC-3 REV. 6

30 SEP. 1994