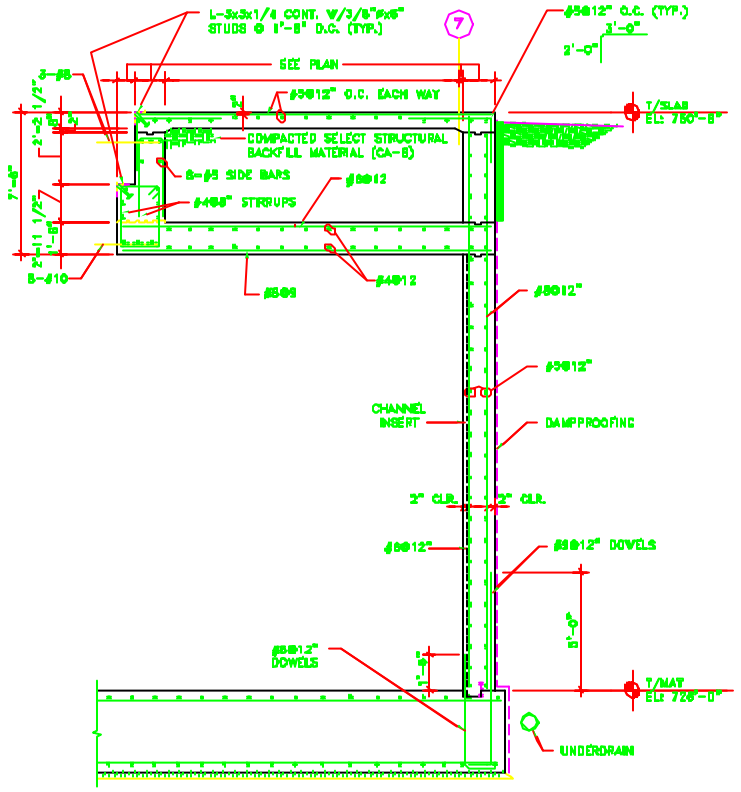

SECTION AT EXPERIMENTAL HALL (A)
SCALE: 3/8"=1'-0" SC-3

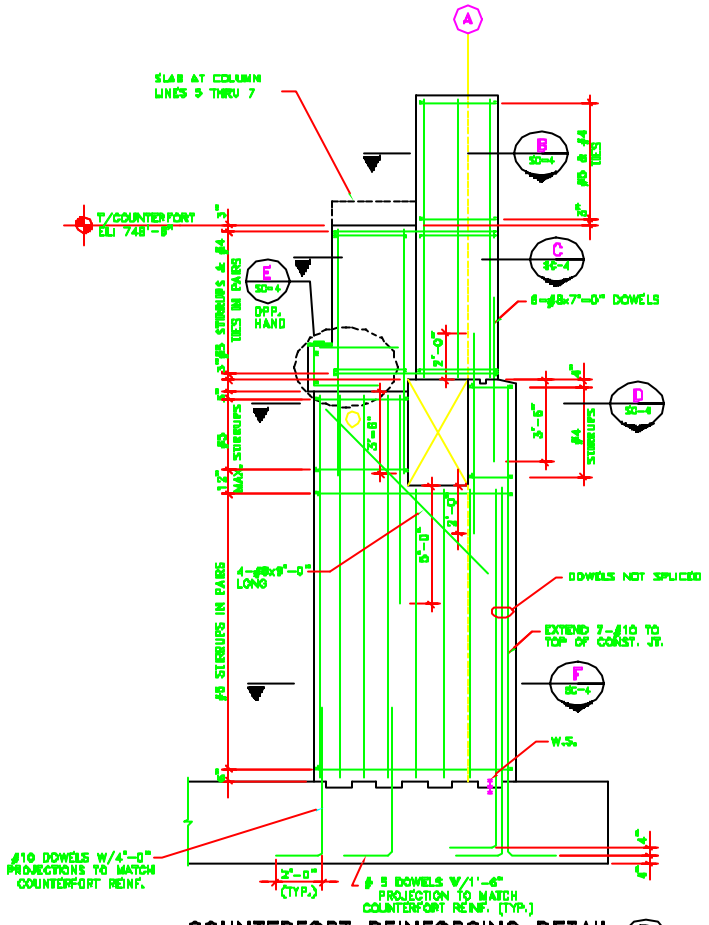

COUNTERFORT REINFORCING DETAIL (B)
SCALE: 3/8"=1'-0" SC-3

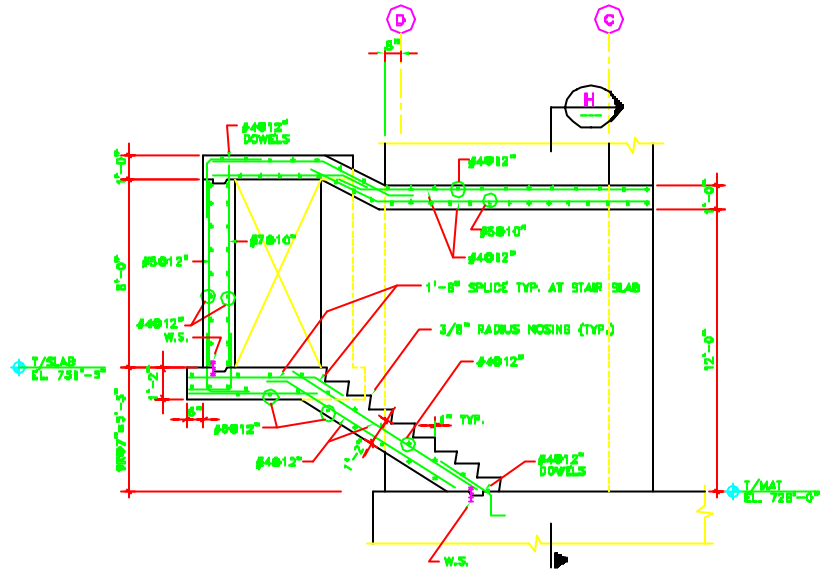

STAIR SECTION (C)
SCALE: 3/8"=1'-0" SC-2

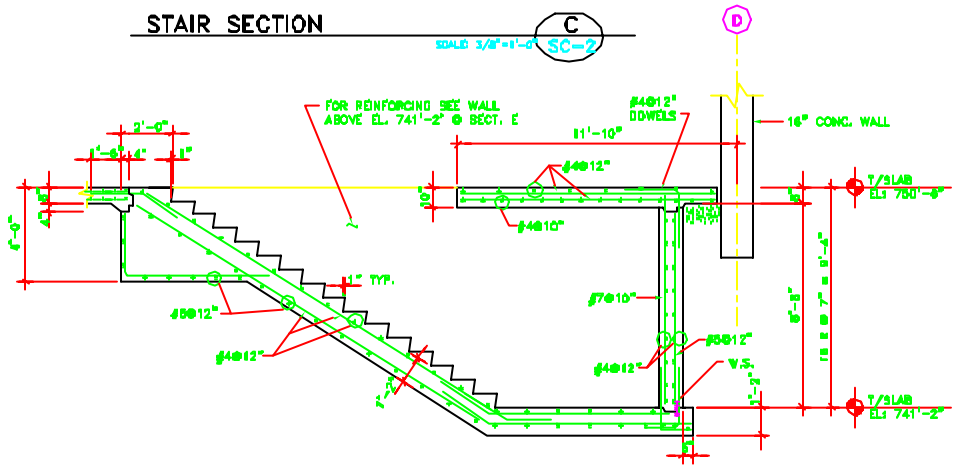

STAIR SECTION (D)
SCALE: 3/8"=1'-0" SC-2

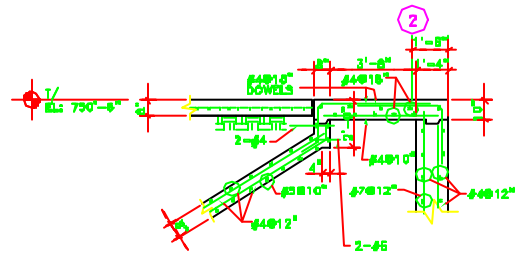

SECTION (F)
SCALE: 3/8"=1'-0" SC-2

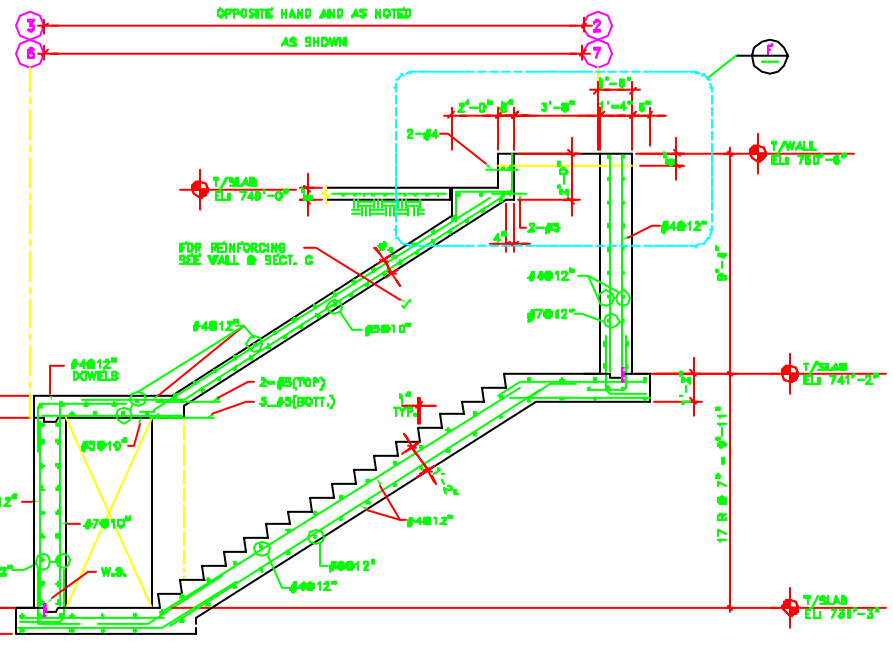

STAIR SECTION (E)
SCALE: 3/8"=1'-0" SC-2

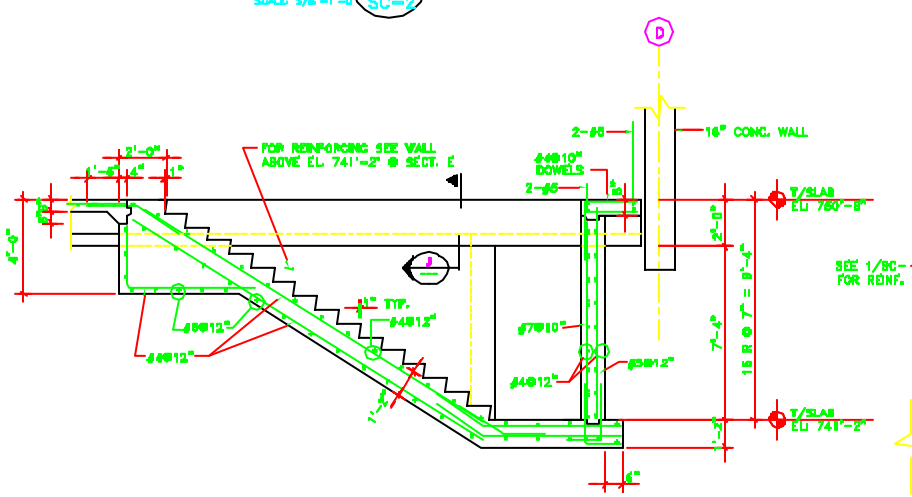

STAIR SECTION (G)
SCALE: 3/8"=1'-0" SC-2

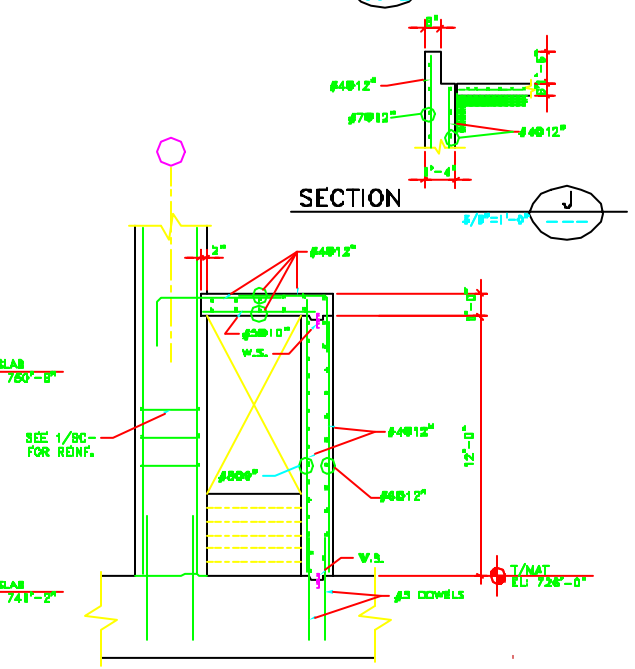

SECTION (J)
3/8"=1'-0"

SECTION (H)
3/8"=1'-0"

No.	Date	Drawing Issue Description	By

KNIGHT
Knight Architects Engineers Planners, Inc.
540 West Randolph Street
Chicago, IL 60661

	NAME	DATE
DISCIPLINE REVIEW	T. LACKOWSKI	1/28/94
CRITERIA REVIEW	J. TITLES S. DIXON	1/28/94
SBF APPROVAL	E. CRUMPLEY	1/28/94
FERMI APPROVAL	W. NESTANDER	1/28/94
SUBMITTED	C. BOCK	1/28/94

SCALE:
3/8"=1'-0" 0 1 2 3 4 5 6 7 SCALE FEET

FERMI NATIONAL ACCELERATOR LABORATORY
UNITED STATES DEPARTMENT OF ENERGY

KTeV EXPERIMENTAL AREA
CONCRETE SECTIONS - SHT. 2

DRAWING NO. 8-6-3 SC-5 REV.

JAN. 1994

DGN:ETime 01/25/94 13:31448 User: BKS Filename: DA\SEND-TO-ETL\KSFSSC-5