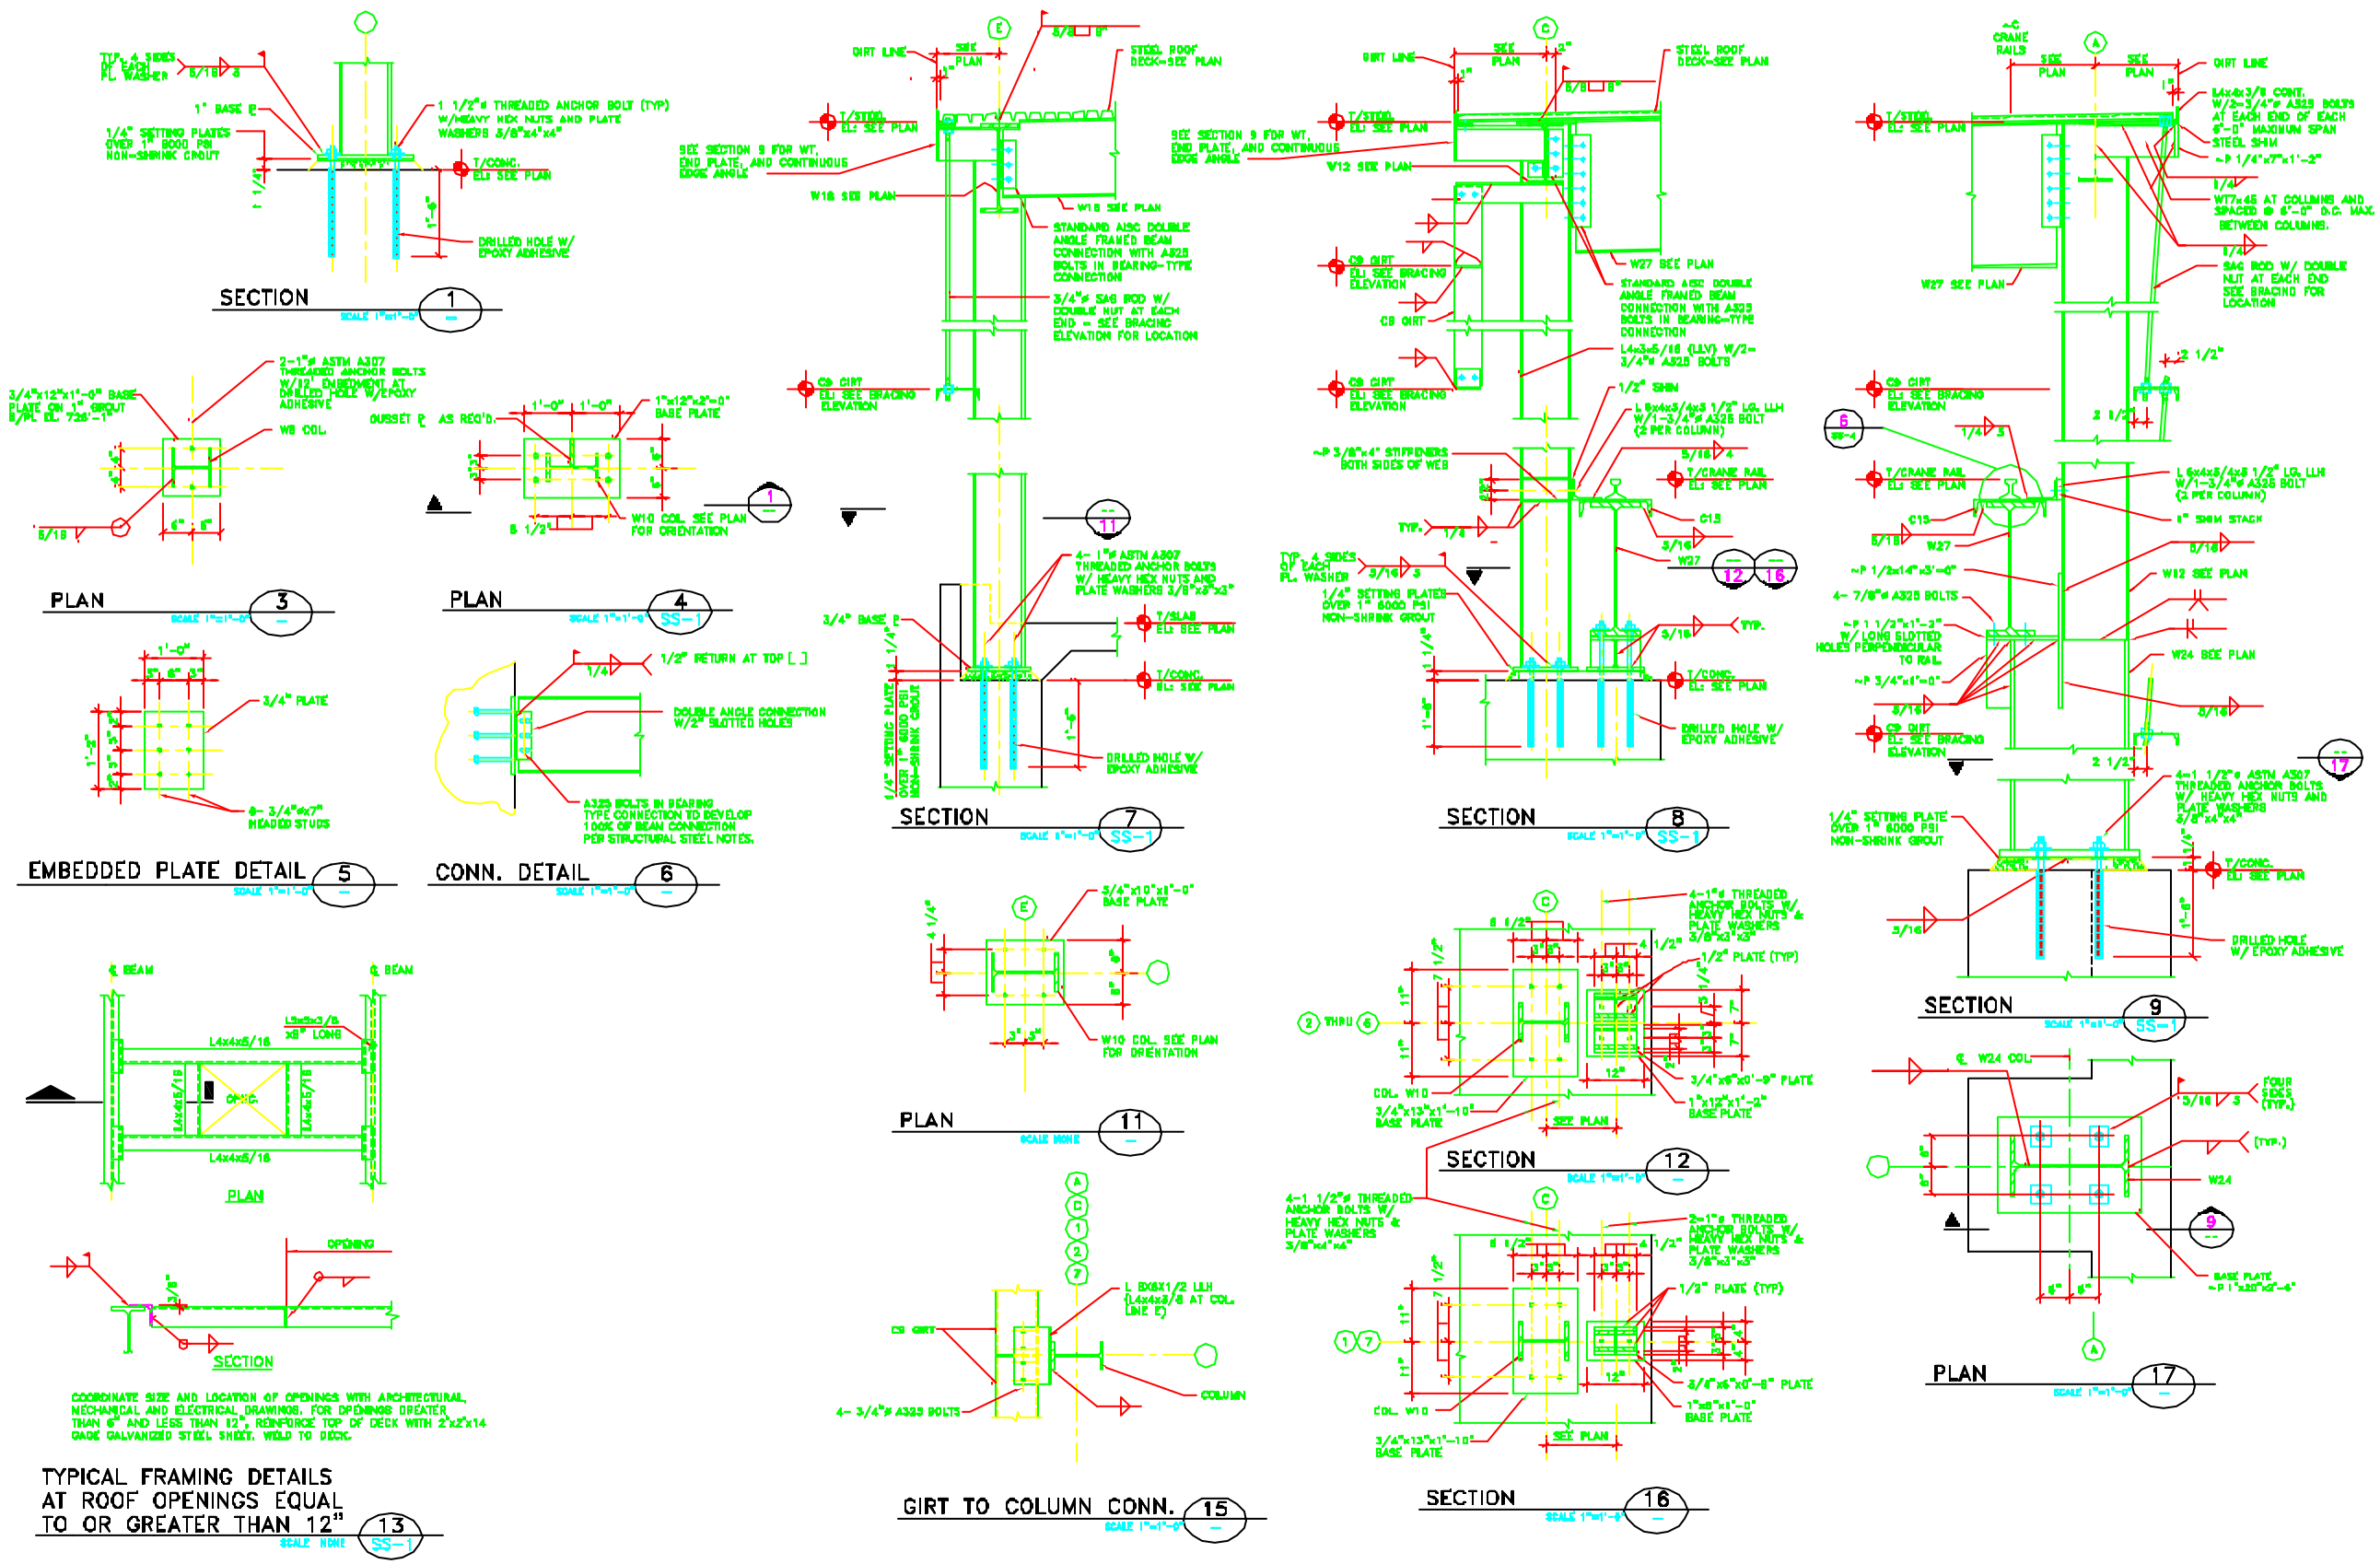

No.	Date	Drawing Issue Description	By

KNIGHT

Knight Architects Engineers Planners, Inc.
549 West Randolph Street
Chicago, IL 60661

	NAME	DATE
DISCIPLINE REVIEW	T. LACKOWSKI	1/28/94
DRAFTER REVIEW	J. TITUS S. DIXON	1/28/94
G&P APPROVAL	E. CRUMPLEY	1/28/94
FEM APPROVAL	W. NESTANDER	1/28/94
SUBMITTED	C. BOCK	1/28/94

SCALE: 1"=1'-0"

FERMI NATIONAL ACCELERATOR LABORATORY
UNITED STATES DEPARTMENT OF ENERGY

KTeV EXPERIMENTAL AREA
STEEL DETAILS – SHT. 1

DRAWING NO. 8-6-3 SS-2 REV.

28 JAN. 1994