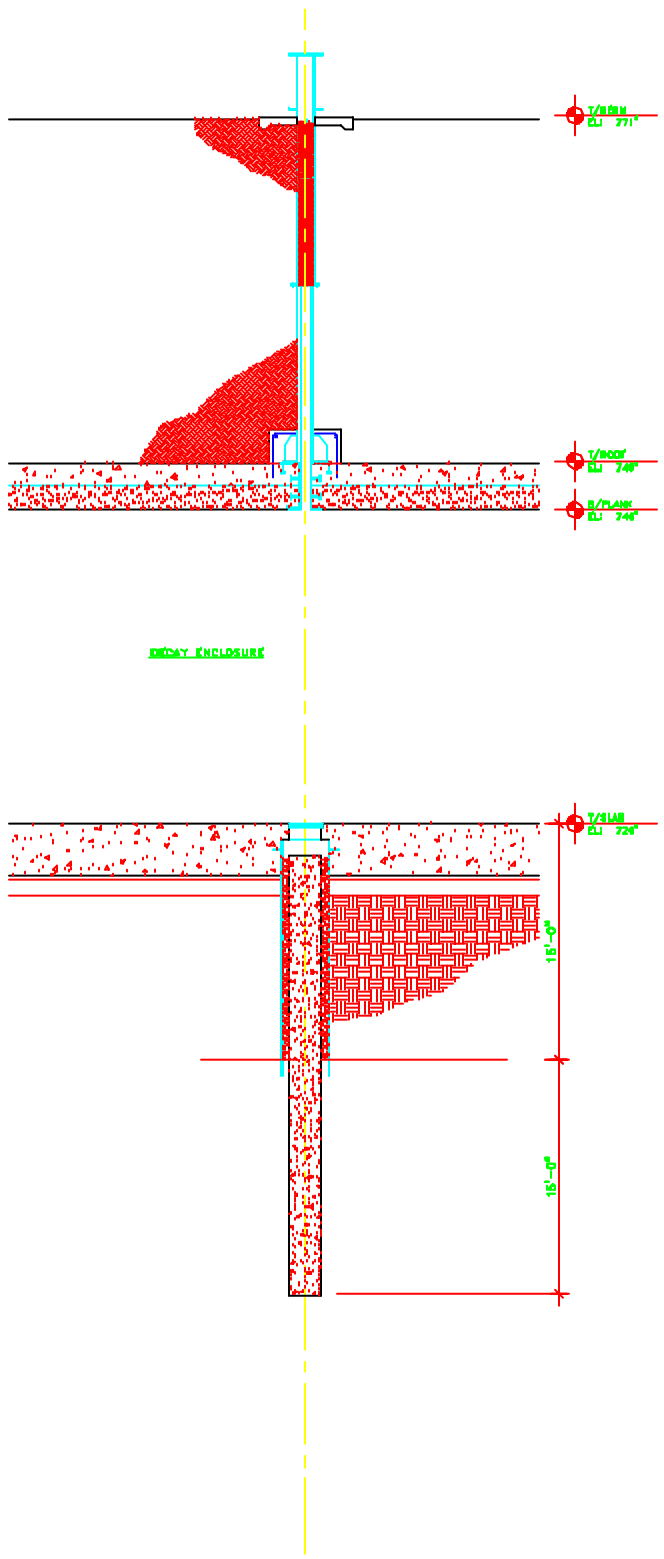

SECTION
1/4"=1'-0"

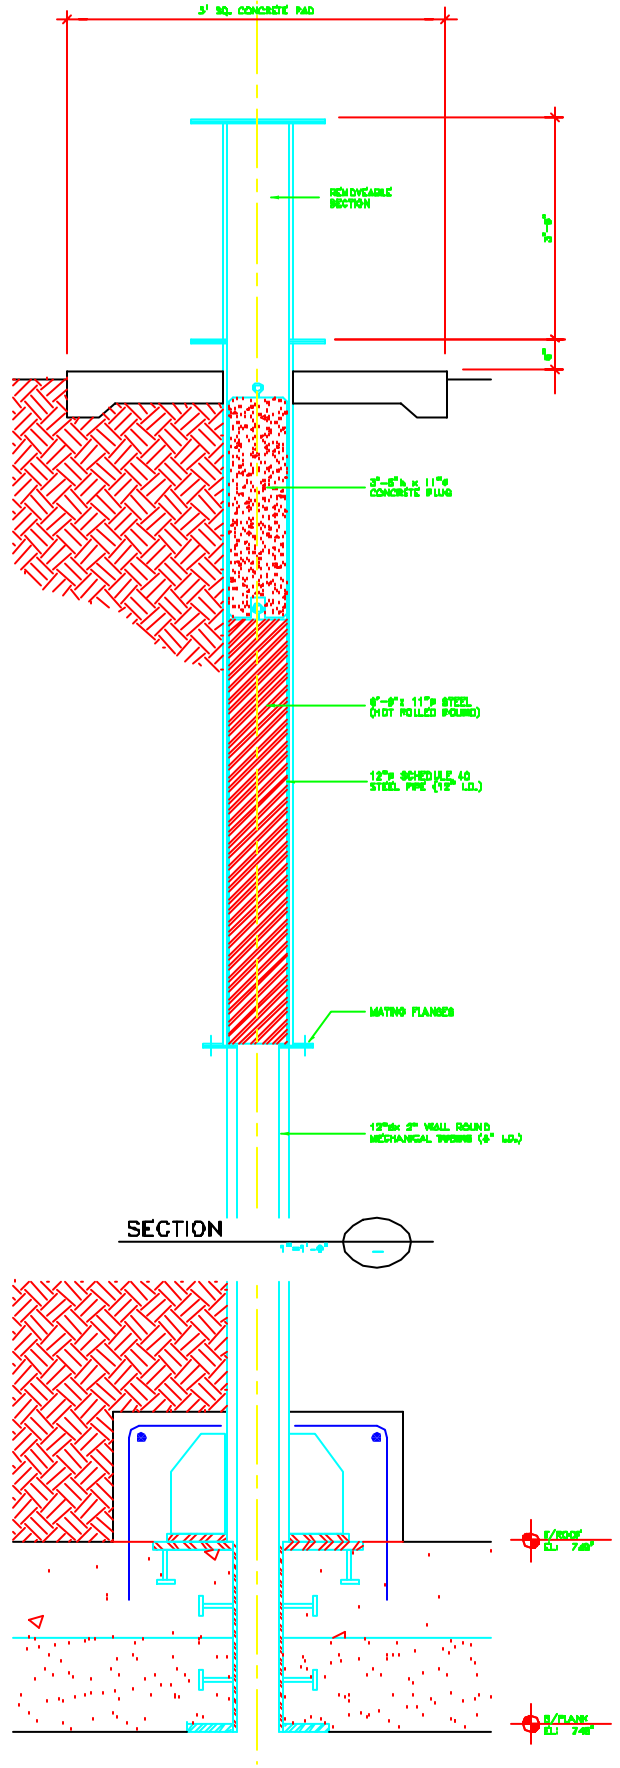

SECTION
1"=1'-0"

SECTION
1"=1'-0"

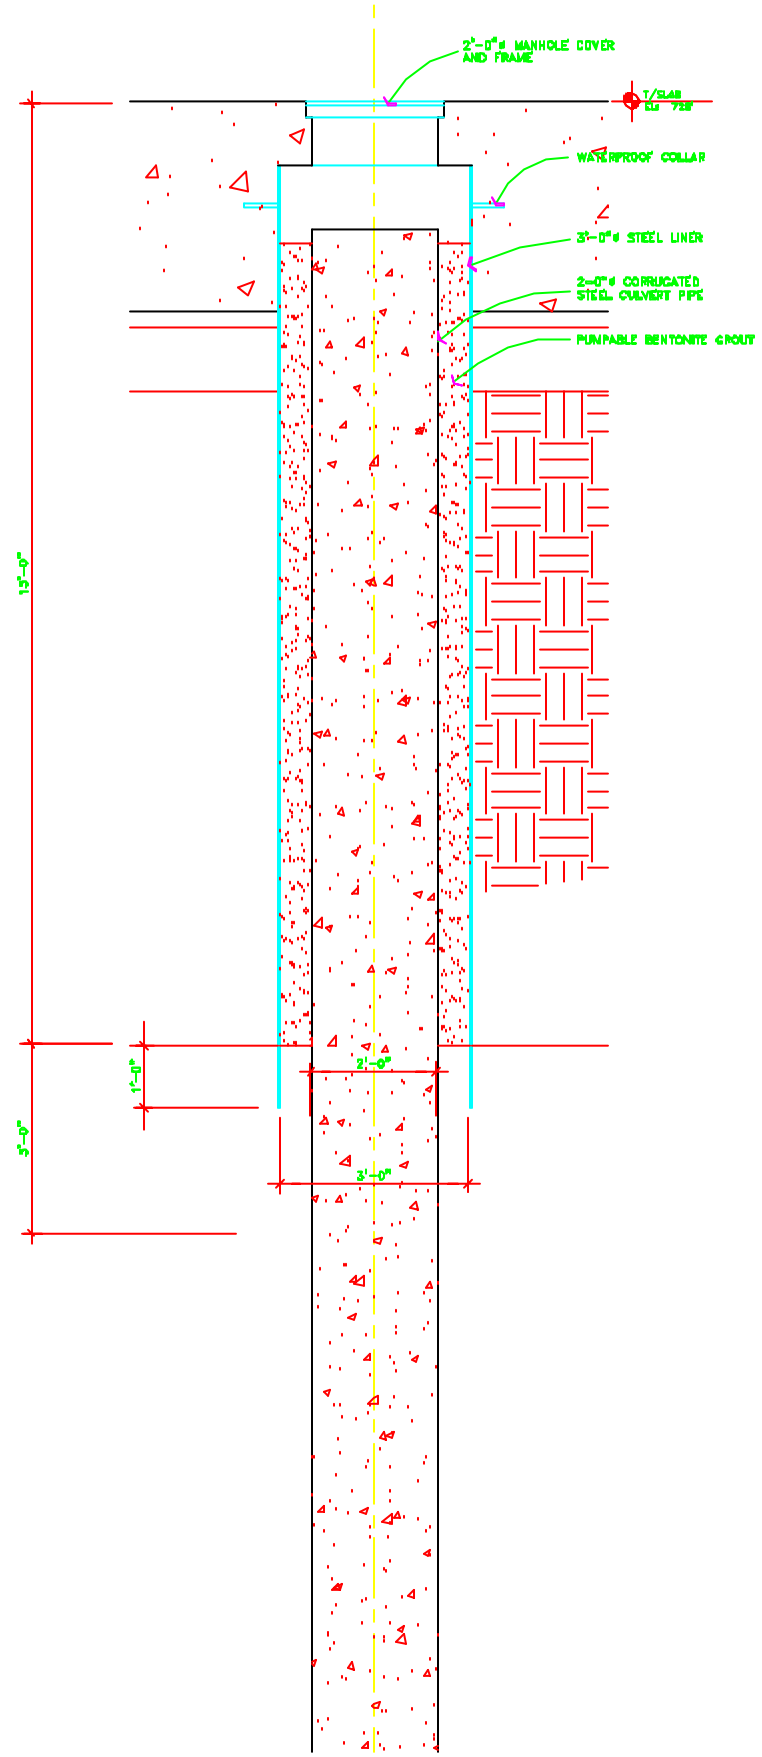

SECTION
1"=1'-0"

REV.	DATE	DESCRIPTIONS REVISIONS

	NAME	DATE
DESIGNED		
DRAWN	S. DIXON	
CHECKED		
APPROVED		
SUBMITTED		

SCALE:
1/4"=1'-0" SCALE FEET
1"=1'-0" SCALE FEET

FERMI NATIONAL ACCELERATOR LABORATORY
UNITED STATES DEPARTMENT OF ENERGY

KTeV EXPERIMENTAL AREA
SURVEY SITE RISERS

DRAWING NO. 8-6-3 REV.