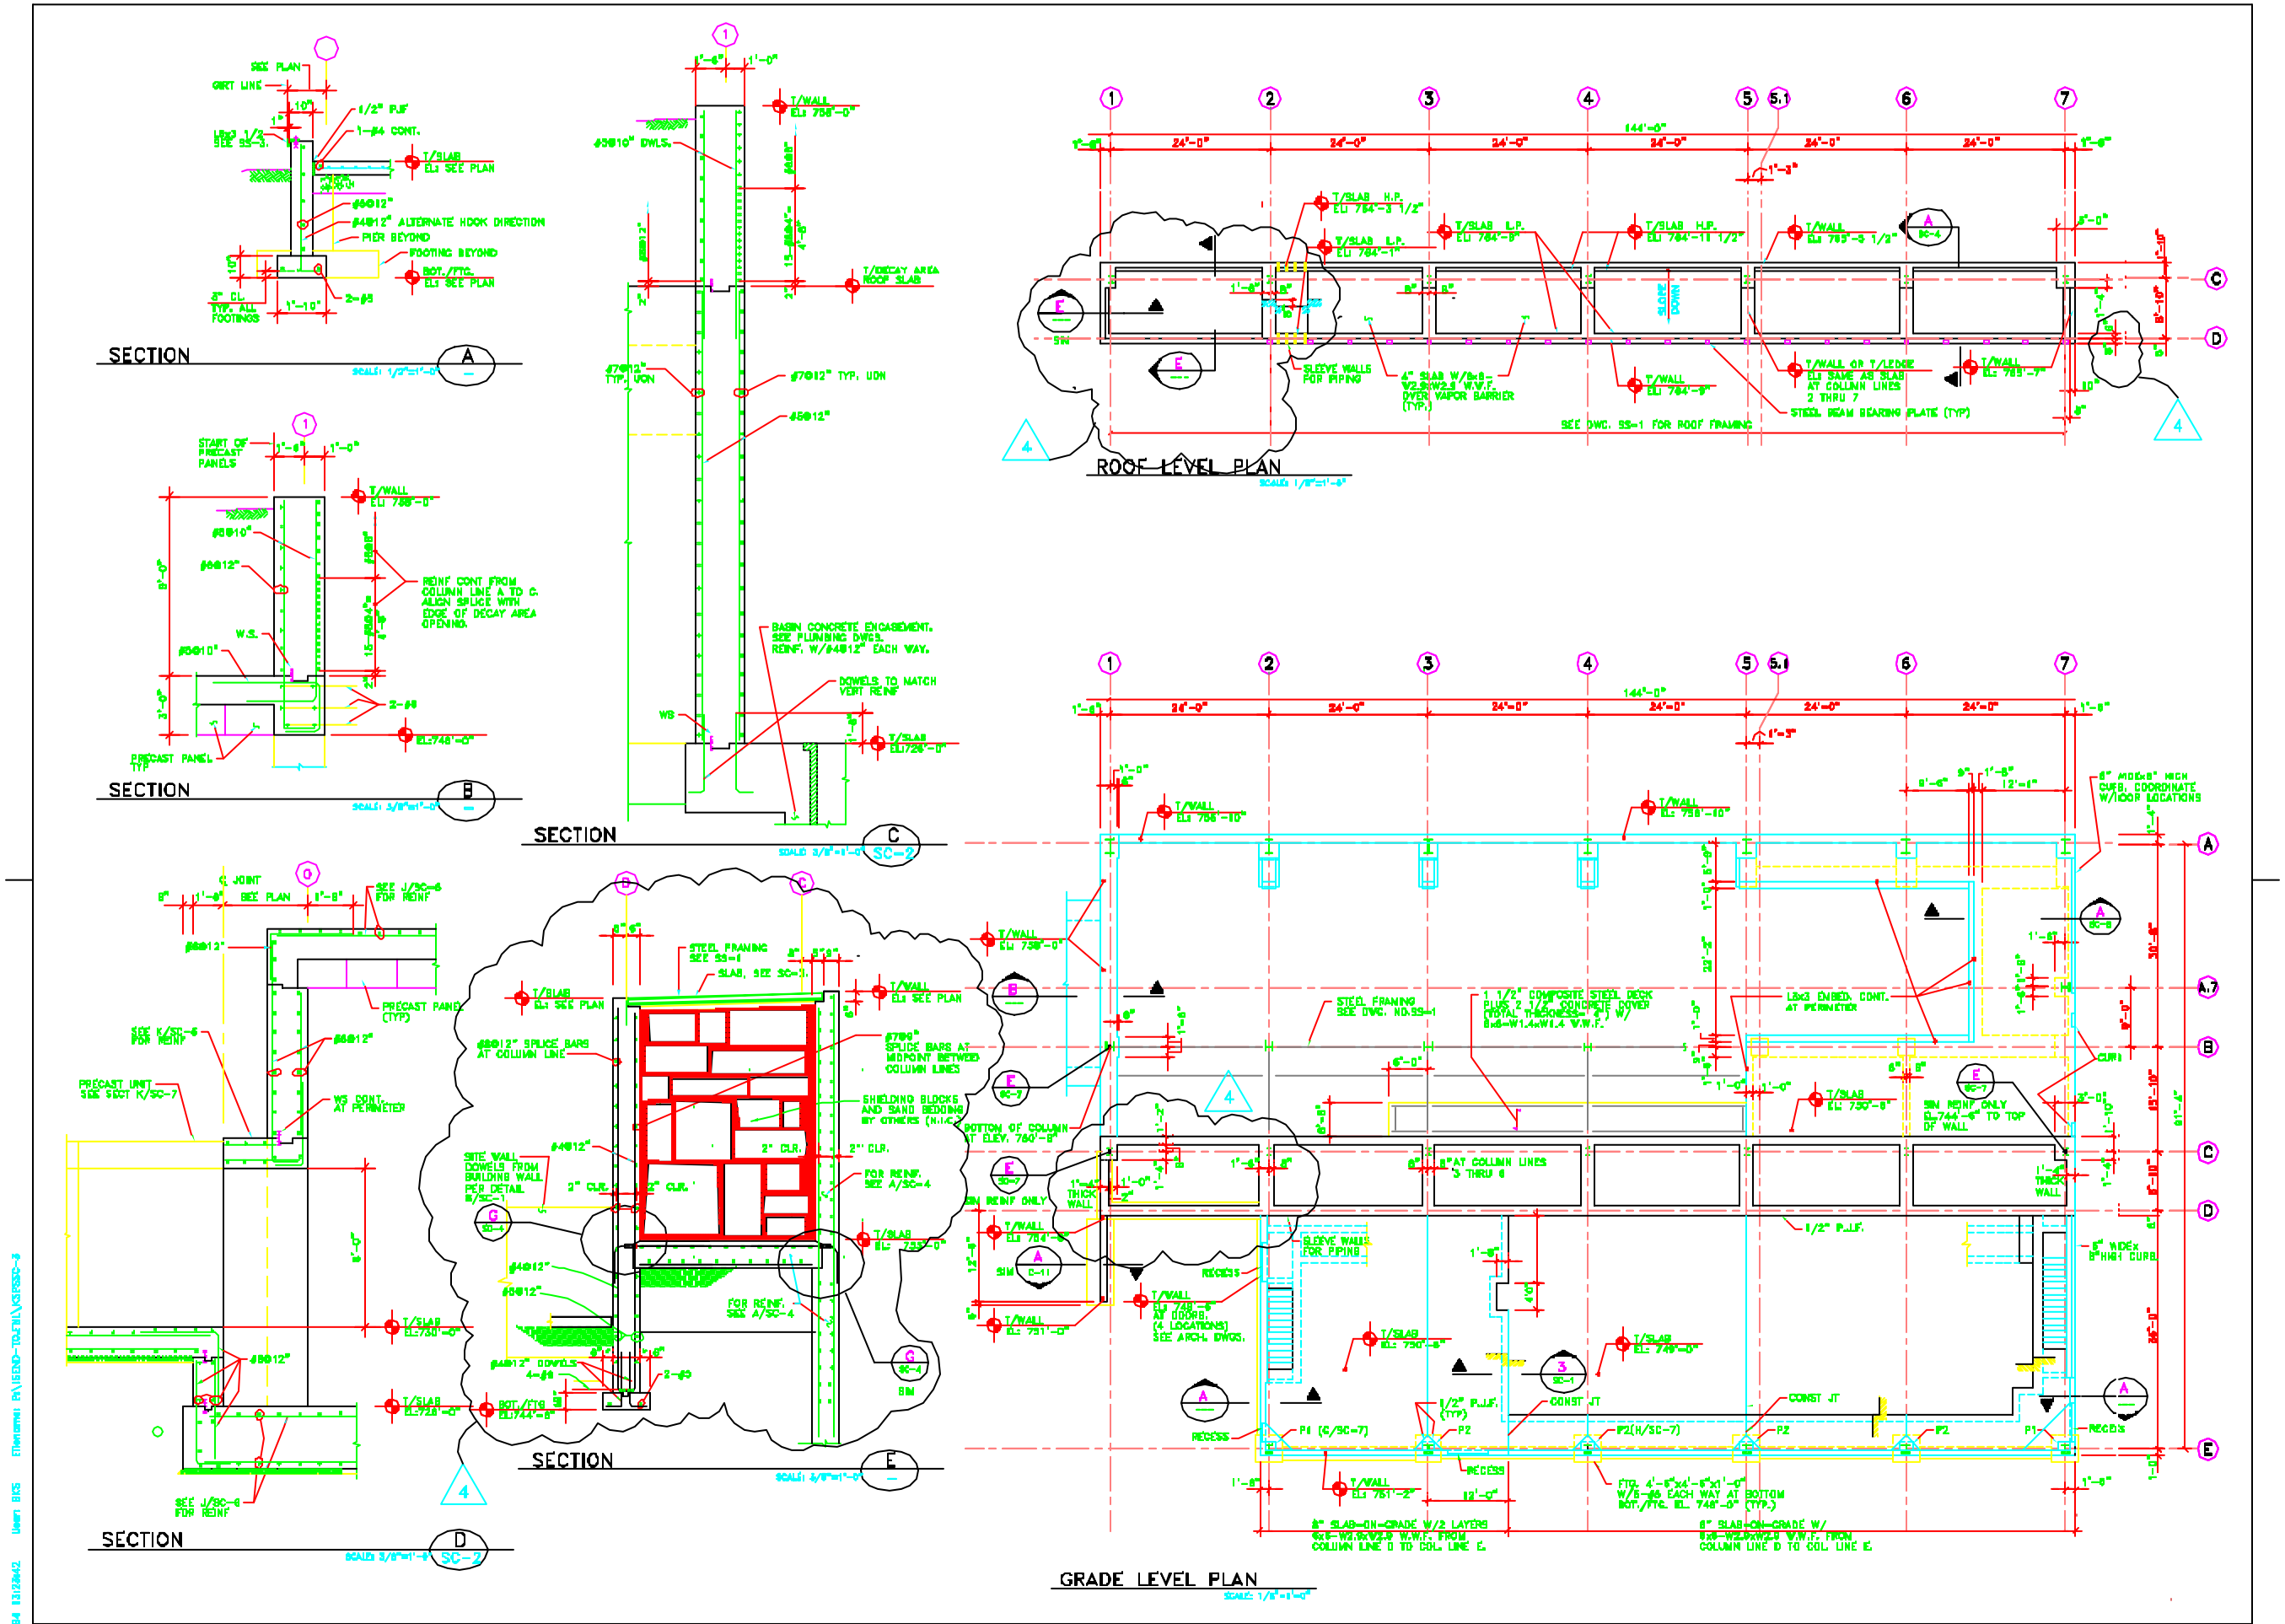

No.	Date	Drawing Issue Description	By
4	8/8/94	REVISED SECTION E AND ROOF LEVEL PLAN	

KNIGHT

Knight Architects Engineers Planners, Inc.
540 West Randolph Street
Chicago, IL 60661

	NAME	DATE
DISCIPLINE REVIEW	T. LACKOWSKI	1/28/94
CRITERIA REVIEW	J. TITUS S. DIXON	1/28/94
E&P APPROVAL	E. CRUMPLEY	1/28/94
FEMA APPROVAL	W. NESTANDER	1/28/94
SUBMITTED	C. BOCK	1/28/94

PROJECT NORTH

SCALE:

FERMI NATIONAL ACCELERATOR LABORATORY
UNITED STATES DEPARTMENT OF ENERGY

KTeV EXPERIMENTAL AREA
GRADE LEVEL PLAN

DRAWING NO. 8-6-3 SC-3 REV. 4

3 AUG. 1994