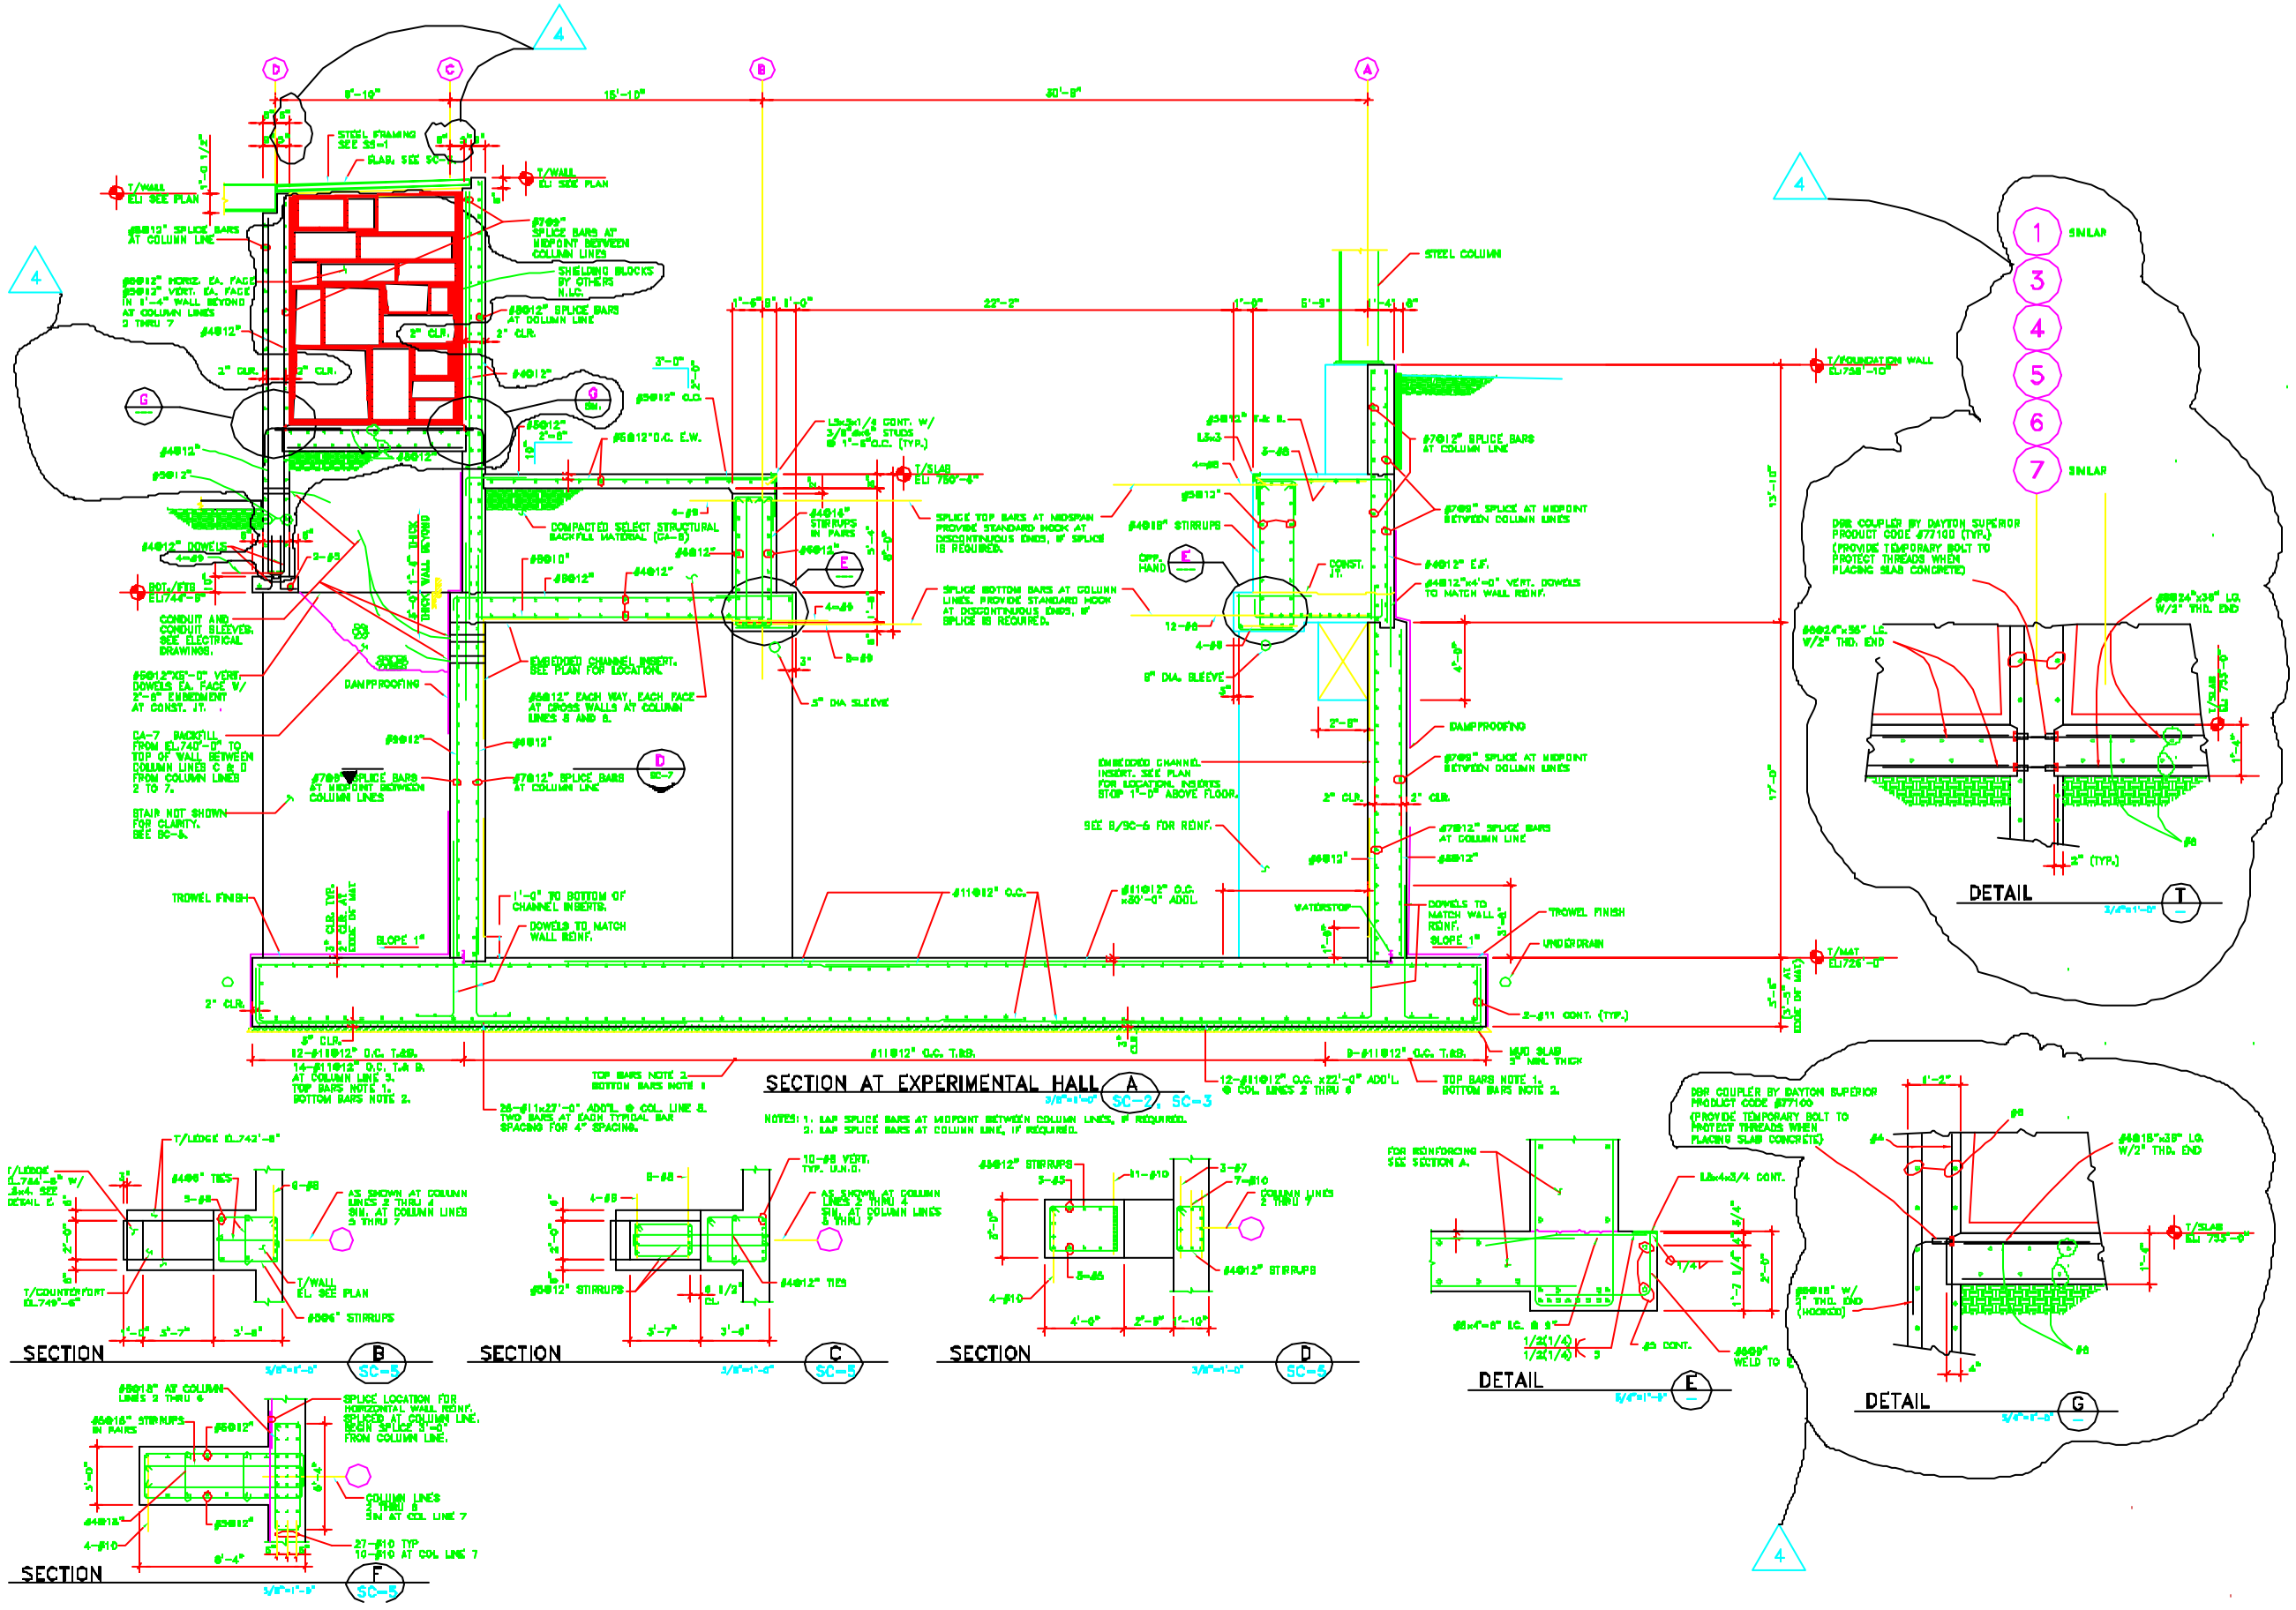

1	8/8/94	REVISED SECTION A, ADDED SECTION G	
No.	Date	Drawing Issue Description	By

KNIGHT

Knight Architects Engineers Planners, Inc.
340 West Randolph Street
Chicago, IL 60601

	NAME	DATE
DISCIPLINE REVIEW	A. TITUS	1/28/94
CRITERIA REVIEW	A. TITUS S. DIXON	1/28/94
CBP APPROVAL	E. CRUMPLEY	1/28/94
FCMS APPROVAL	W. NESTANDER	1/28/94
SUBMITTED	C. BOCK	1/28/94

SCALE: 1/4"=1'-0"

FERMI NATIONAL ACCELERATOR LABORATORY
UNITED STATES DEPARTMENT OF ENERGY

KTeV EXPERIMENTAL AREA
CONCRETE SECTIONS - SHT. 1

DRAWING NO. 8-6-3 SC-4 REV. 4

5 AUG. 1994