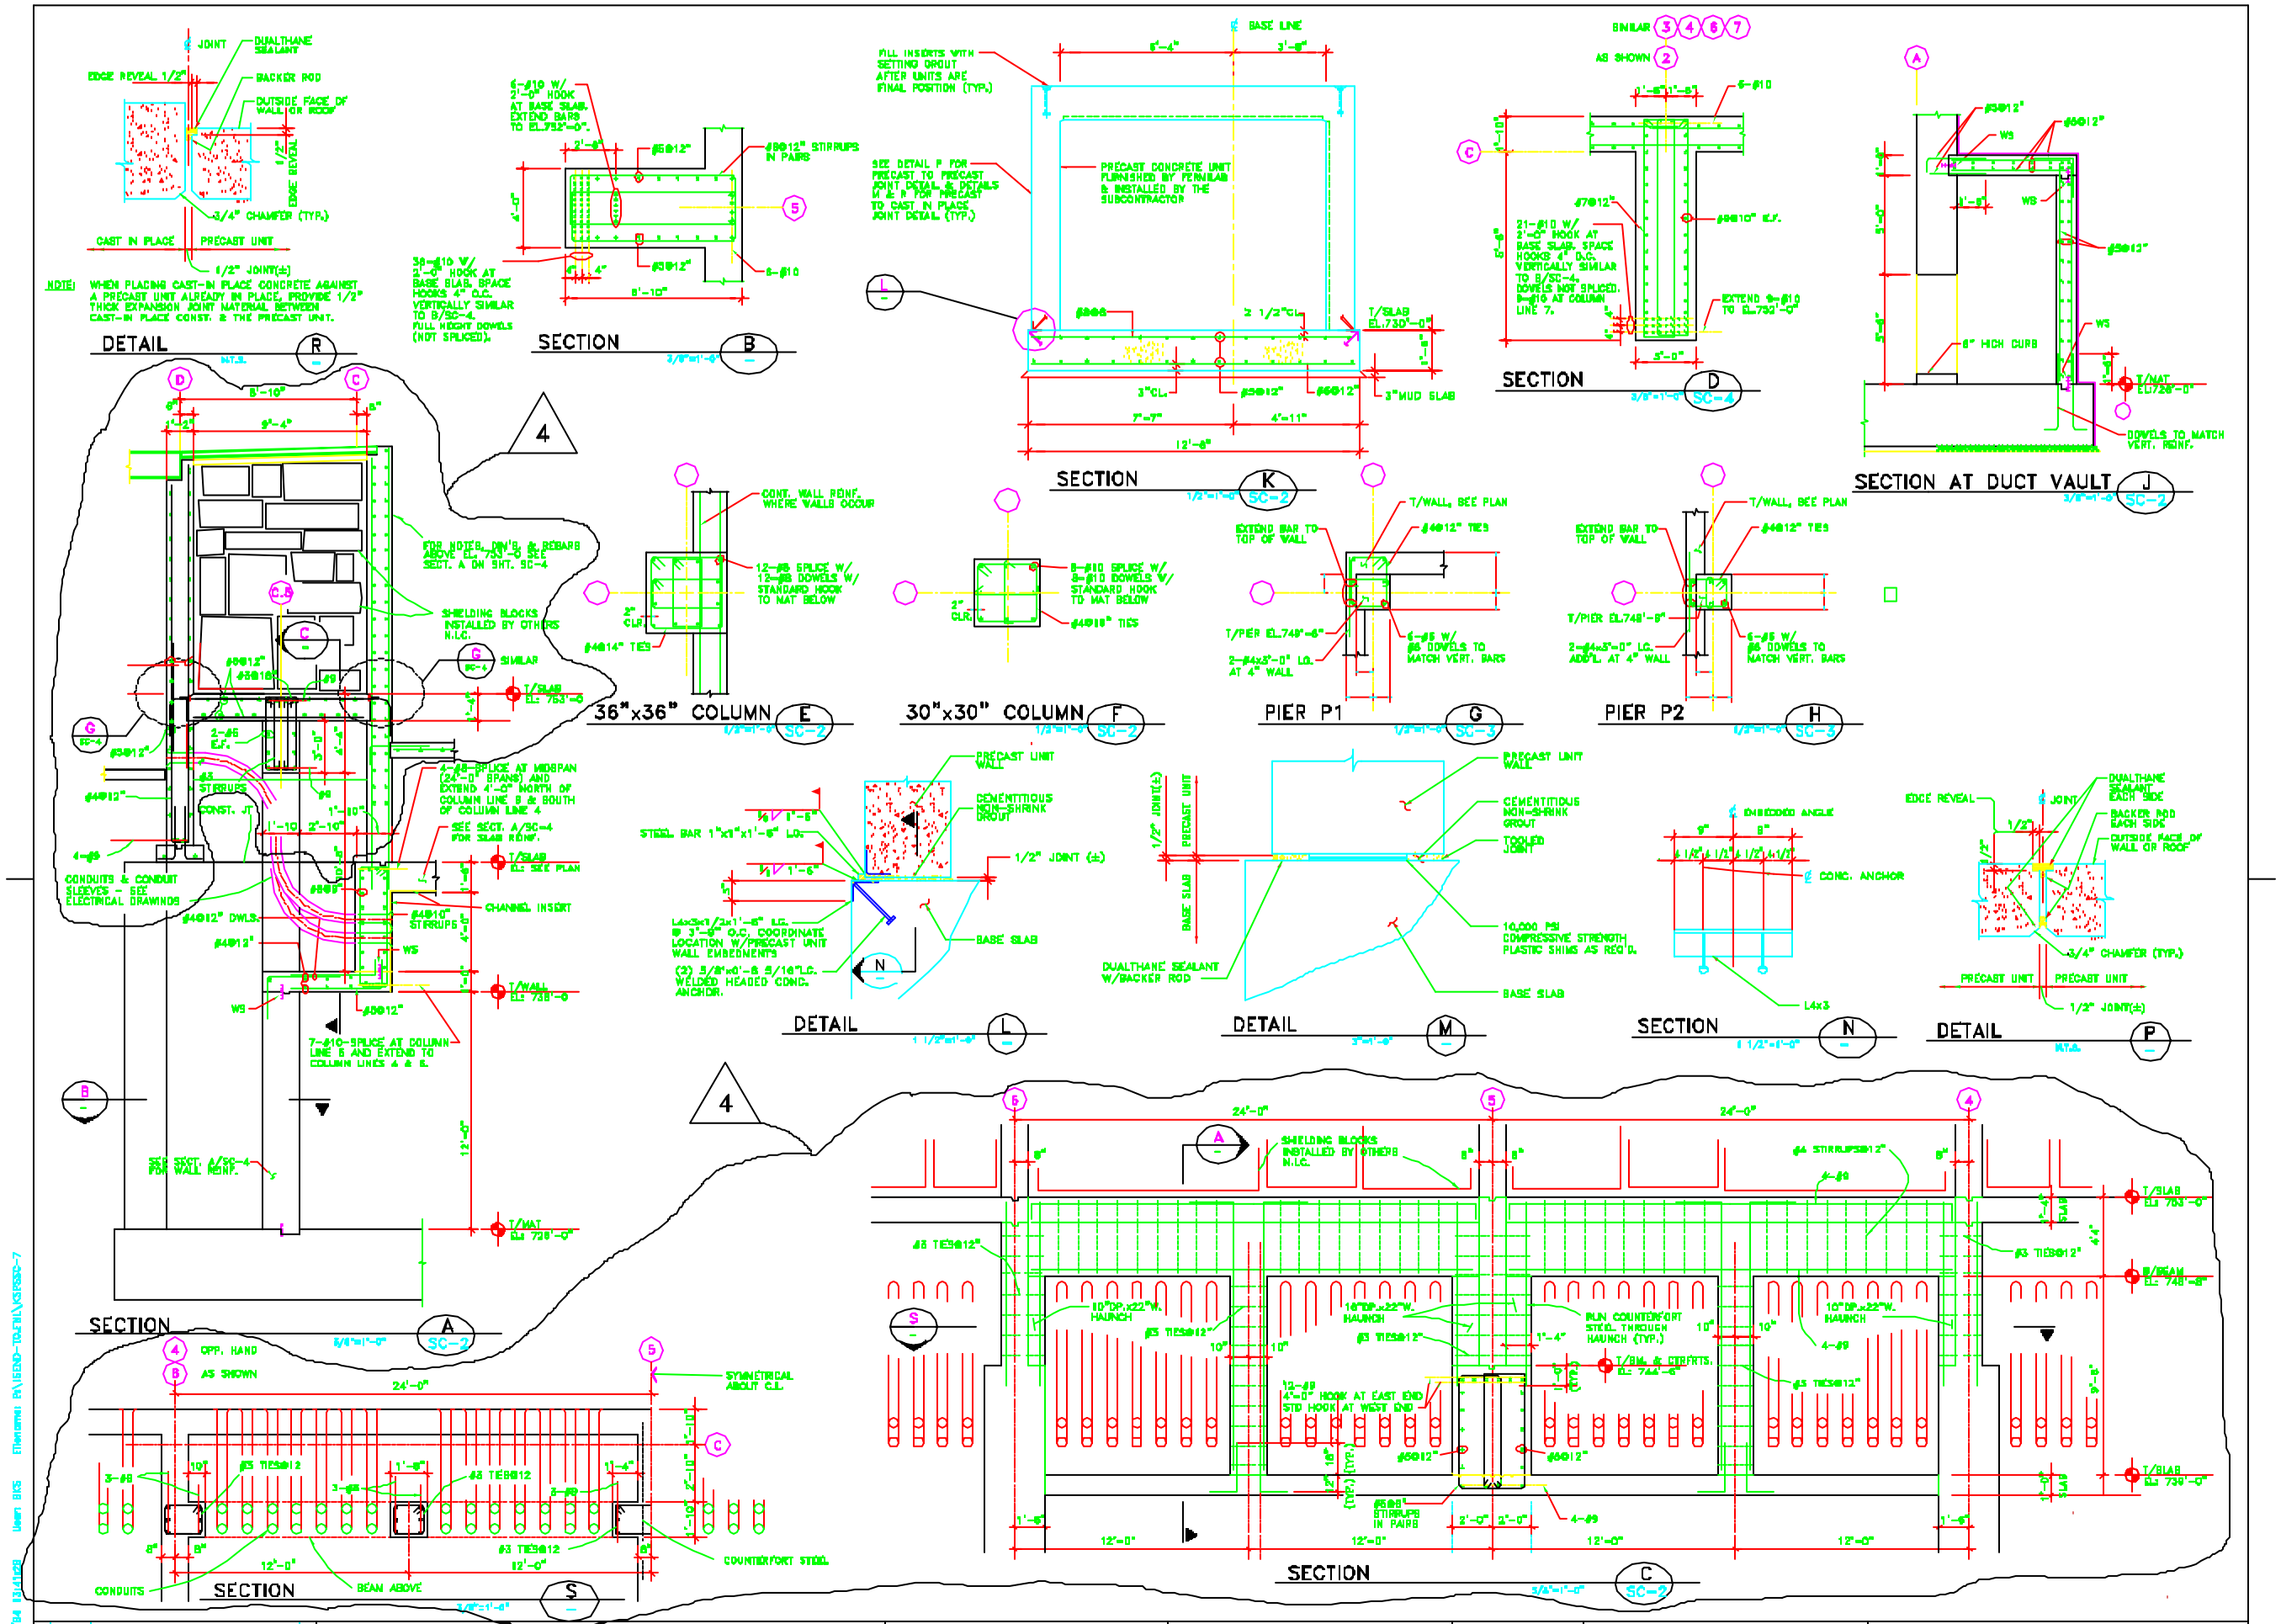


| No. | Date | Drawing Issue Description | By |
|---|---|---|---|
| 4 | 8/8/94 | REVISED SECT A & T, ADDED SECT S & O | |

KNIGHT
Knight Architects Engineers Planners, Inc.
540 West Randolph Street
Chicago, IL 60661

| | NAME | DATE |
|---|---|---|
| DISCIPLINE REVIEW | T. LACKOWSKI | 1/28/94 |
| CRITERIA REVIEW | J. TITUS<br>S. DIXON | 1/28/94 |
| GBP APPROVAL | E. CRUMPLEY | 1/28/94 |
| FEBB APPROVAL | W. NESTANDER | 1/28/94 |
| SUBMITTED | C. BOCK | 1/28/94 |

FERMI NATIONAL ACCELERATOR LABORATORY
UNITED STATES DEPARTMENT OF ENERGY

KTeV EXPERIMENTAL AREA
CONCRETE SECTIONS - SHT. 4

DRAWING NO. 8-6-3 SC-7 REV. 4

5 AUG. 1994