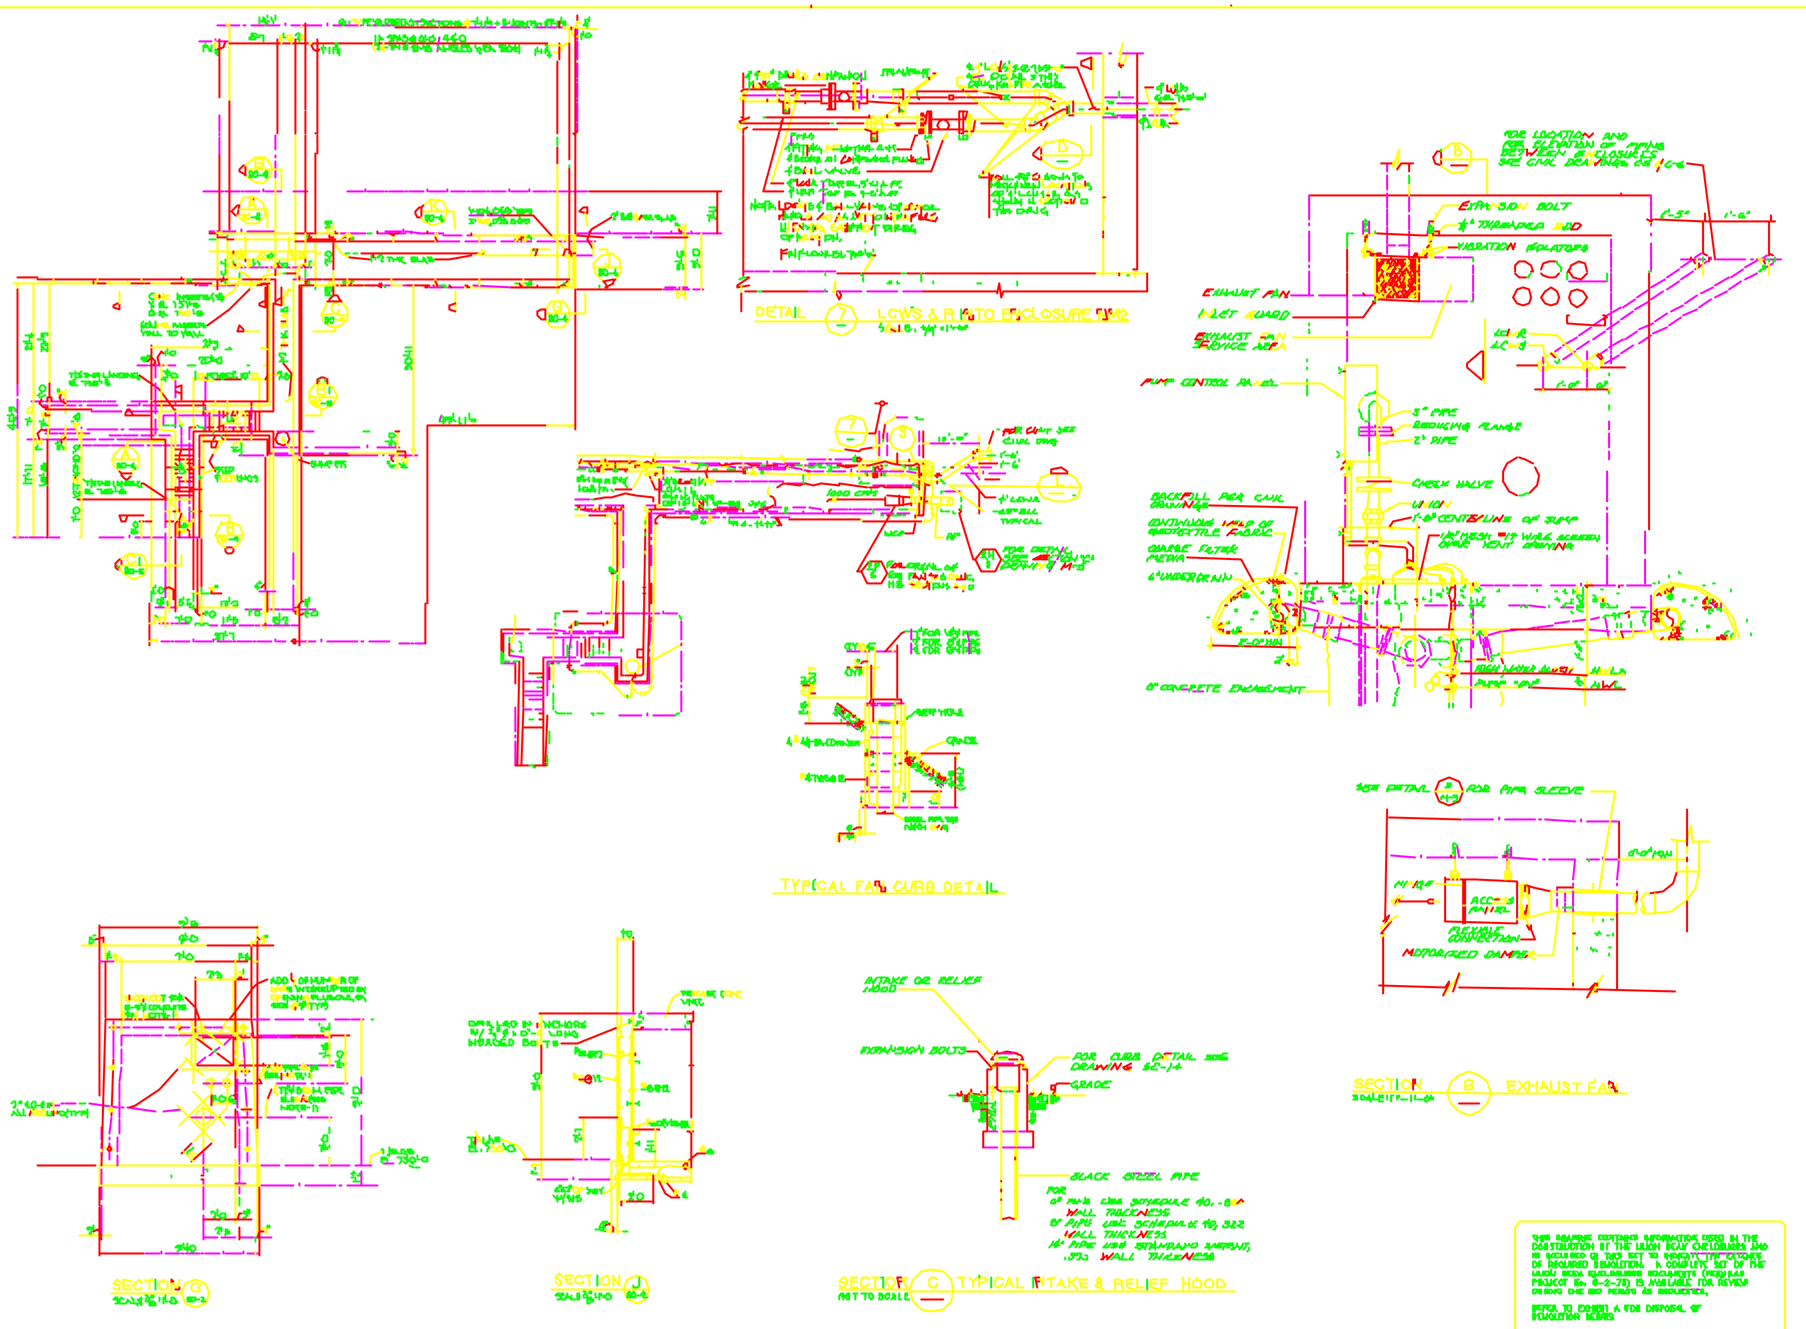

THIS DRAWING CONTAINS INFORMATION USED IN THE CONSTRUCTION OF THE MUON BEAM ENCLOSURES AND IS INCLUDED IN THIS SET TO INDICATE THE EXTENT OF REQUIRED DEMOLITION. A COMPLETE SET OF THE MUON BEAM ENCLOSURES DOCUMENTS (FERMILAB PROJECT No. 8-2-78) IS AVAILABLE FOR REVIEW DURING THE BID PERIOD AS REQUESTED.

REFER TO EXHIBIT A FOR DISPOSAL OF DEMOLITION DEBRIS

DESIGNED	T LADKOWSKI	1/28/94
CHECKED	J TRAS / S DIXON	1/28/94
APPROVAL	E CROSSLEY	1/28/94
APPROVAL	W WESTANDER	1/28/94
DRAWN	G BOCK	1/28/94

PROJECT NORTH

SCALE

FERMI NATIONAL ACCELERATOR LABORATORY

UNITED STATES DEPARTMENT OF ENERGY

KTeV EXPERIMENTAL AREA

NM2 ENCLOSURE DETAILS

DRAWING NO. 8-6-3 REF-1

28 JAN 1994