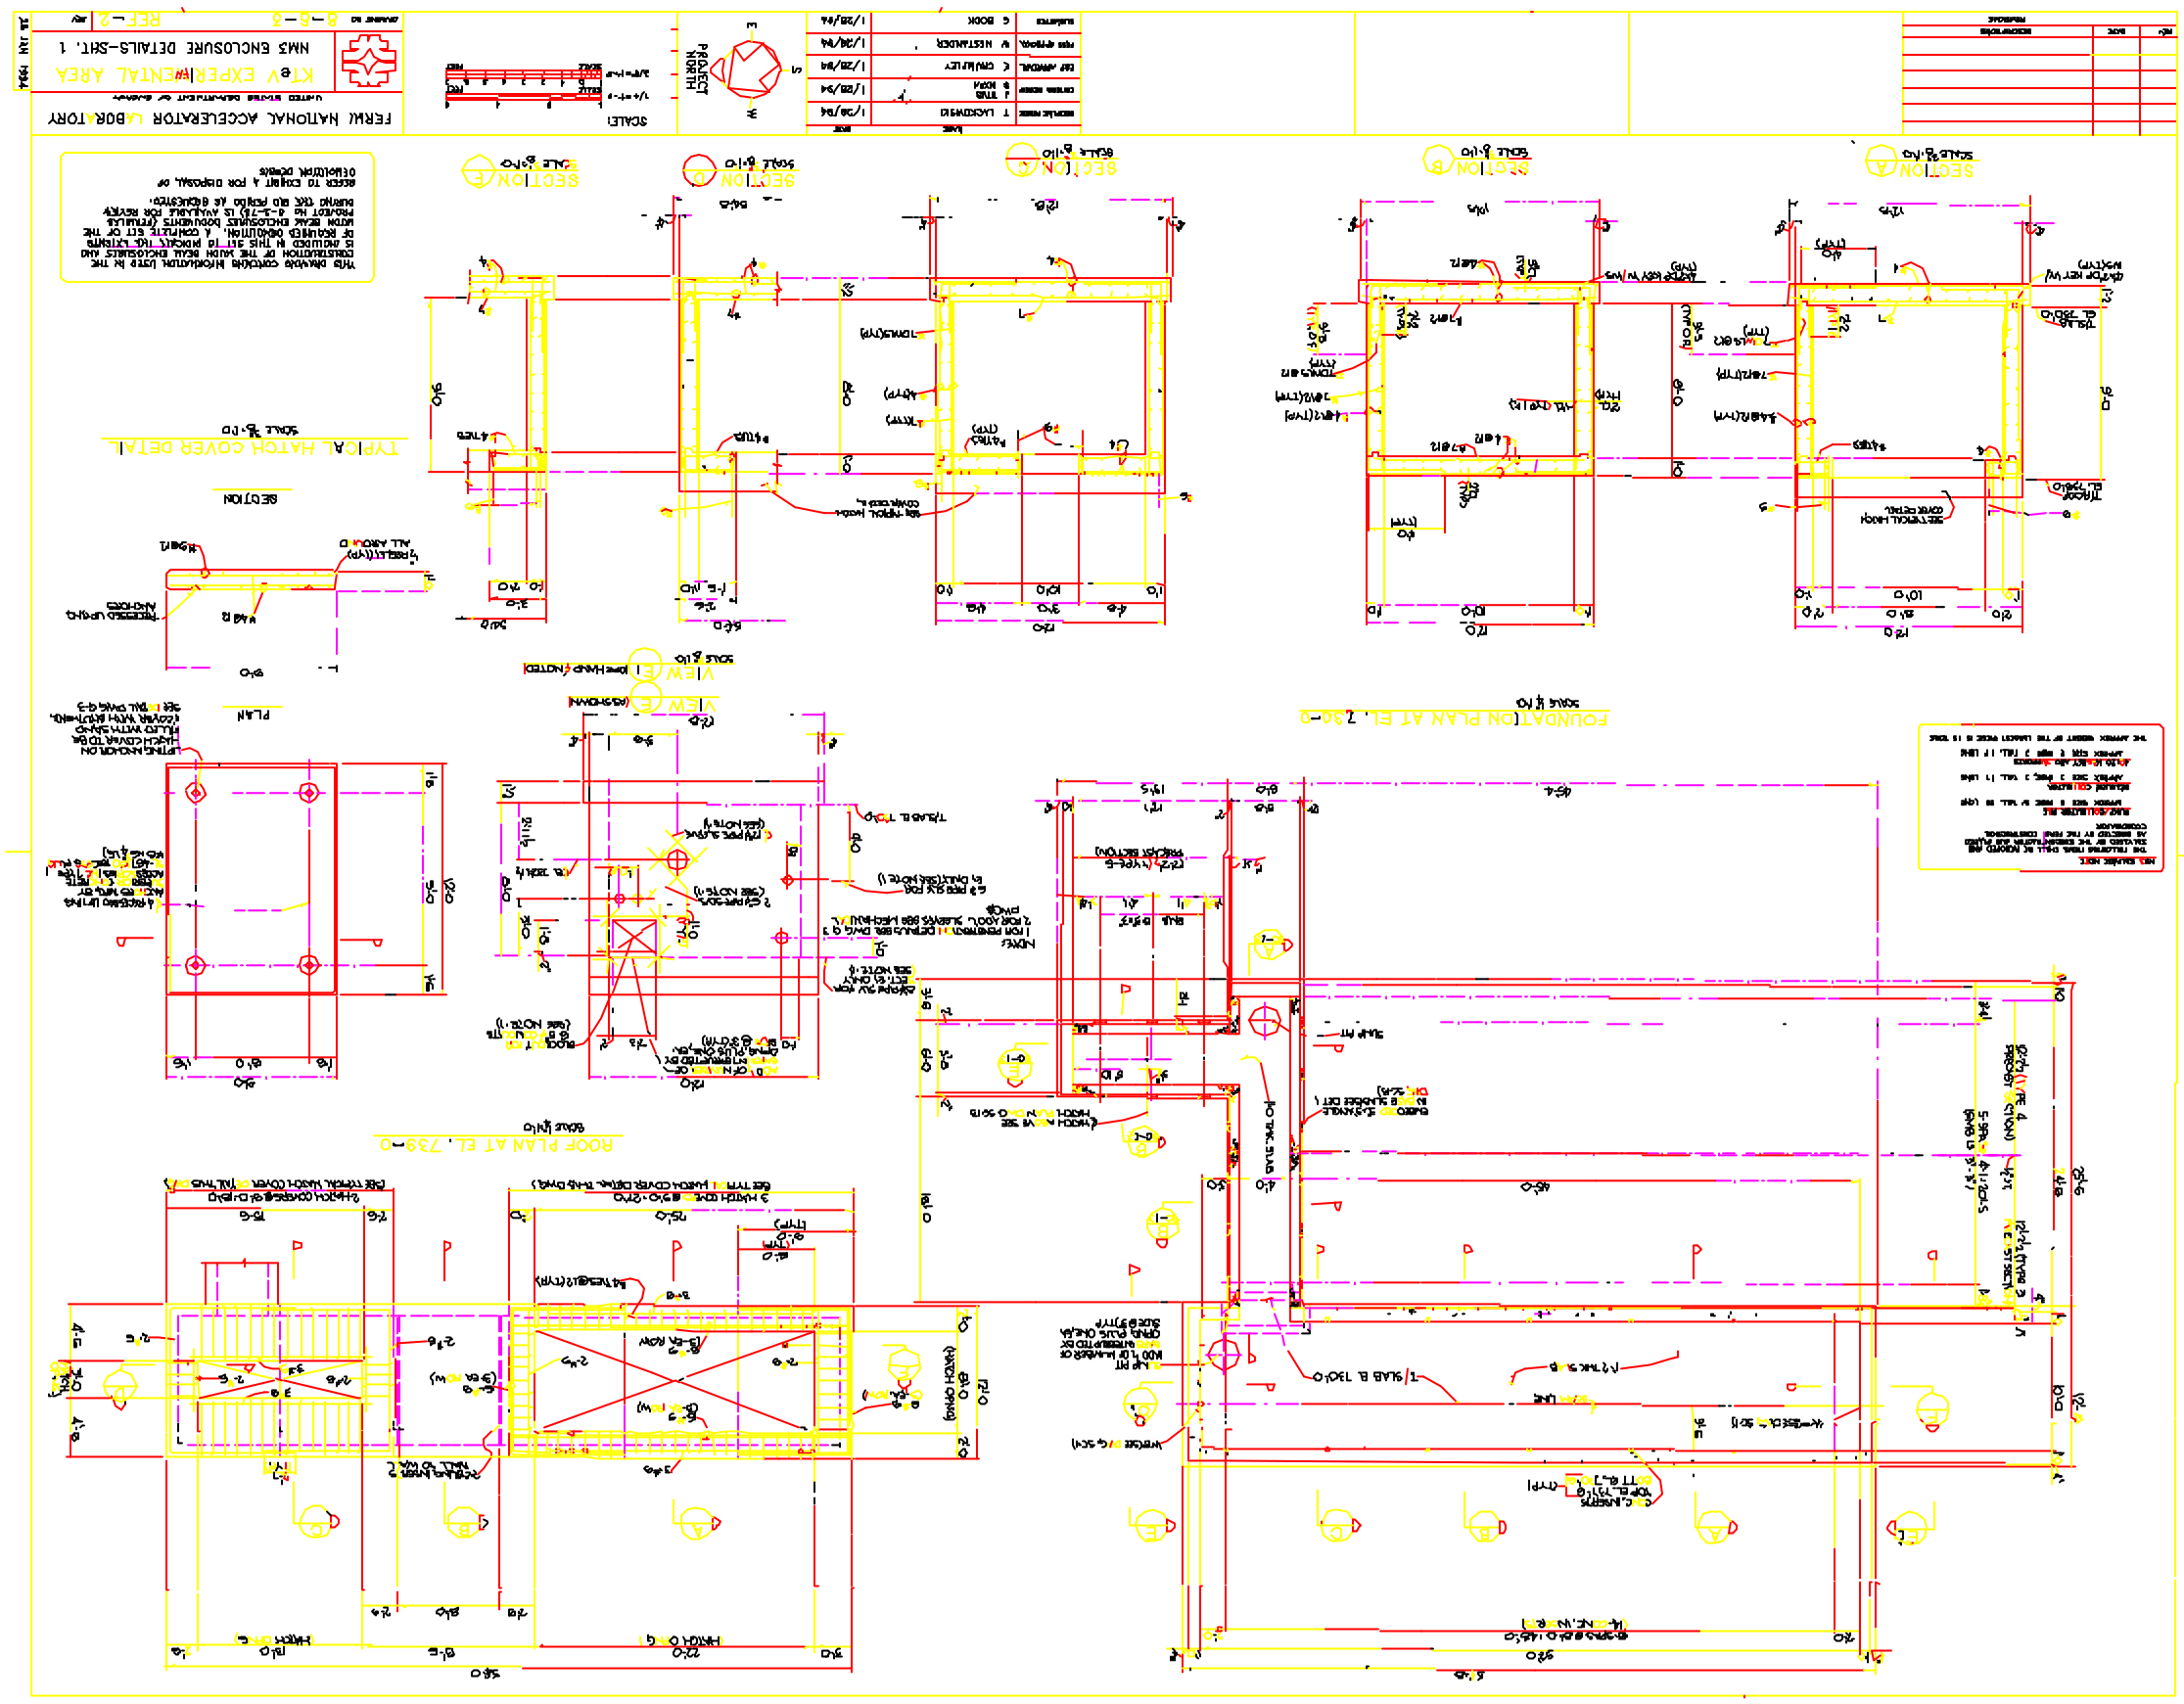
FERMI NATIONAL ACCELERATOR LABORATORY
KTeV EXPERIMENTAL AREA
NM3 ENCLOSURE DETAILS-SHT. 1
PROJECT NORTH
SCALE:
SECTION A
SECTION B
SECTION C
SECTION D
SECTION E
TYPICAL HATCH COVER DETAIL
SECTION
PLAN
VIEW E
FOUNDATION PLAN AT EL. 730-0
ROOF PLAN AT EL. 739-0