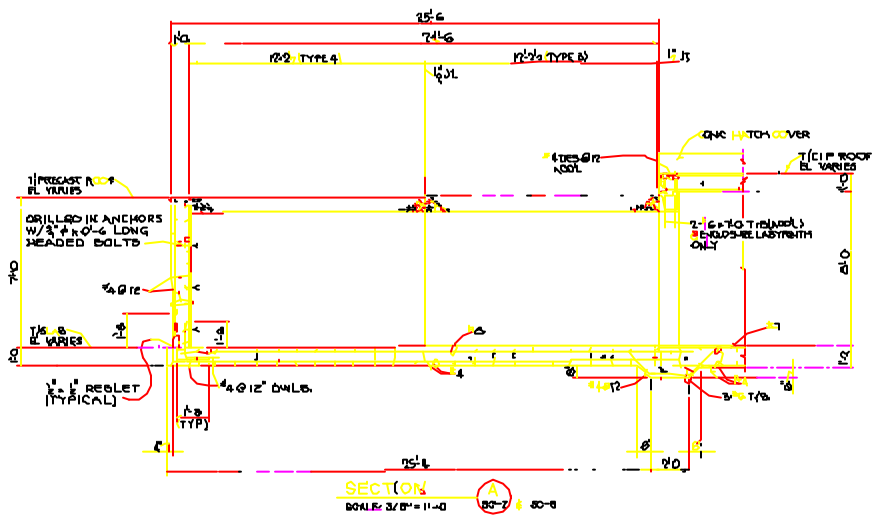

SECTION A
SCALE: 3/8" = 1'-0
SC-7, SC-8

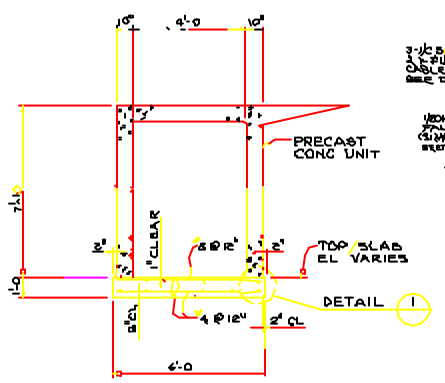

SECTION B
SCALE: 3/4" = 1'-0
SC-7, SC-8 & SC-9

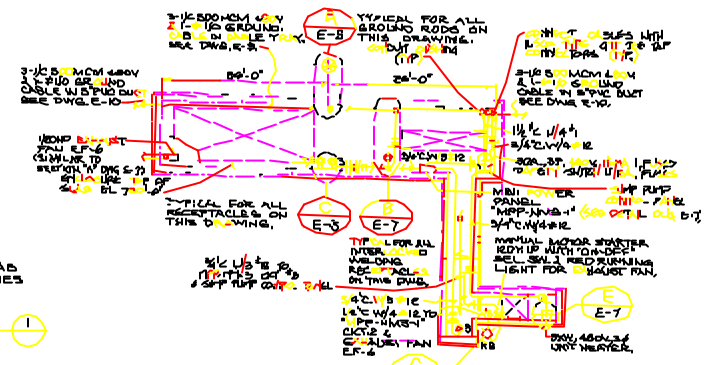

POWER & GROUNDING PLAN AT DUMP ENCLOSURE RM3
SCALE 1/8" = 1'-0"

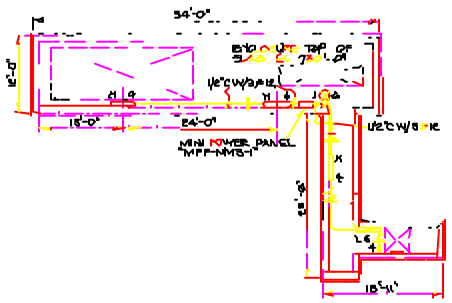

LIGHTING PLAN AT DUMP ENCLOSURE RM3
SCALE 1/8" = 1'-0"

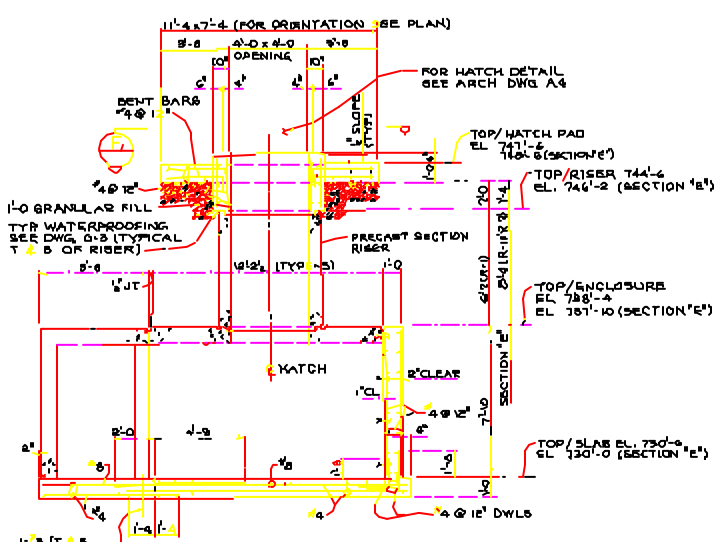

SECTION A THRU ABSORBER ENCLOSURE – RM1K (AS SHOWN)
SCALE: 3/8" = 1'-0 SC-8

SECTION E THRU DUMP ENCLOSURE – NM3 (AS SHOWN & NOTED)
SCALE: 3/8" = 1'-0 SC-7

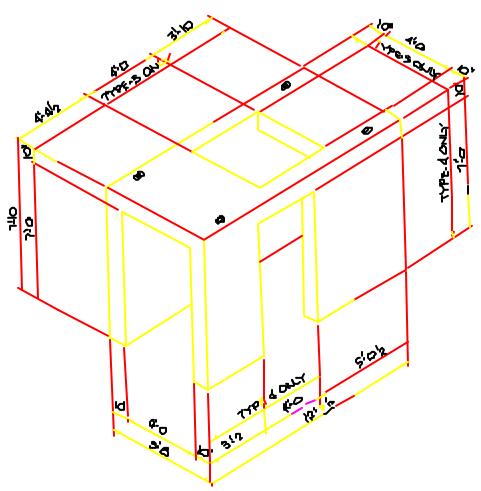

TYPE-2 (AS SHOWN)
TYPE-4 (AS SHOWN/NOTED)
TYPE-5 (AS SHOWN/NOTED)
PRECAST ENCLOSURES

M&S SALVAGE NOTE

THE FOLLOWING ITEMS SHALL BE REMOVED AND SALVAGED BY THE SUBCONTRACTOR AND PLACED AS DIRECTED BY THE FERMI CONSTRUCTION COORDINATOR

DUMP COLLIMATOR PILE
APPROX SIZE 8' WIDE, 5' TALL, 20' LONG

MAIN COLLIMATOR
APPROX SIZE 3' WIDE, 3' TALL, 11' LONG

& 120 MAGNET AND ENCLOSURE
APPROX SIZE 2' WIDE, 3' TALL, 11' LONG

THE APPROX WEIGHT OF THE LARGEST PIECE IS 15 TONS

THIS DRAWING CONTAINS INFORMATION USED IN THE CONSTRUCTION OF THE MAIN BEAM ENCLOSURES AND IS INCLUDED IN THIS SET TO INDICATE THE EXTENT OF REQUIRED DEMOLITION. A COMPLETE SET OF THE MAIN BEAM ENCLOSURE DRAWINGS (DOE/LAB PROJECT No 6-E-73) IS AVAILABLE FOR REVIEW DURING THE BID PERIOD AS REQUESTED.

REFER TO EXHIBIT A FOR DISPOSAL OF DEMOLITION GOODS

REV	DATE	DESCRIPTION

	NAME	DATE
PREPARED BY	T LADKOWSKI	1/28/94
SUPERVISOR APPROVAL	J TUTSE / M BROWN	1/28/94
ESH APPROVAL	Z CULIN PLEY	1/28/94
FCSD APPROVAL	W BEESTANDER	1/28/94
CHECKED	G BLOCK	1/28/94

PROJECT NORTH

SCALE
1/4" = 1'-0
3/8" = 1'-0

FERMI NATIONAL ACCELERATOR LABORATORY
UNITED STATES DEPARTMENT OF ENERGY

KTeV EXPERIMENTAL AREA

NM3 ENCLOSURE DETAILS—SHT 2

DRAWING NO 0-E-3 REV—3 REV