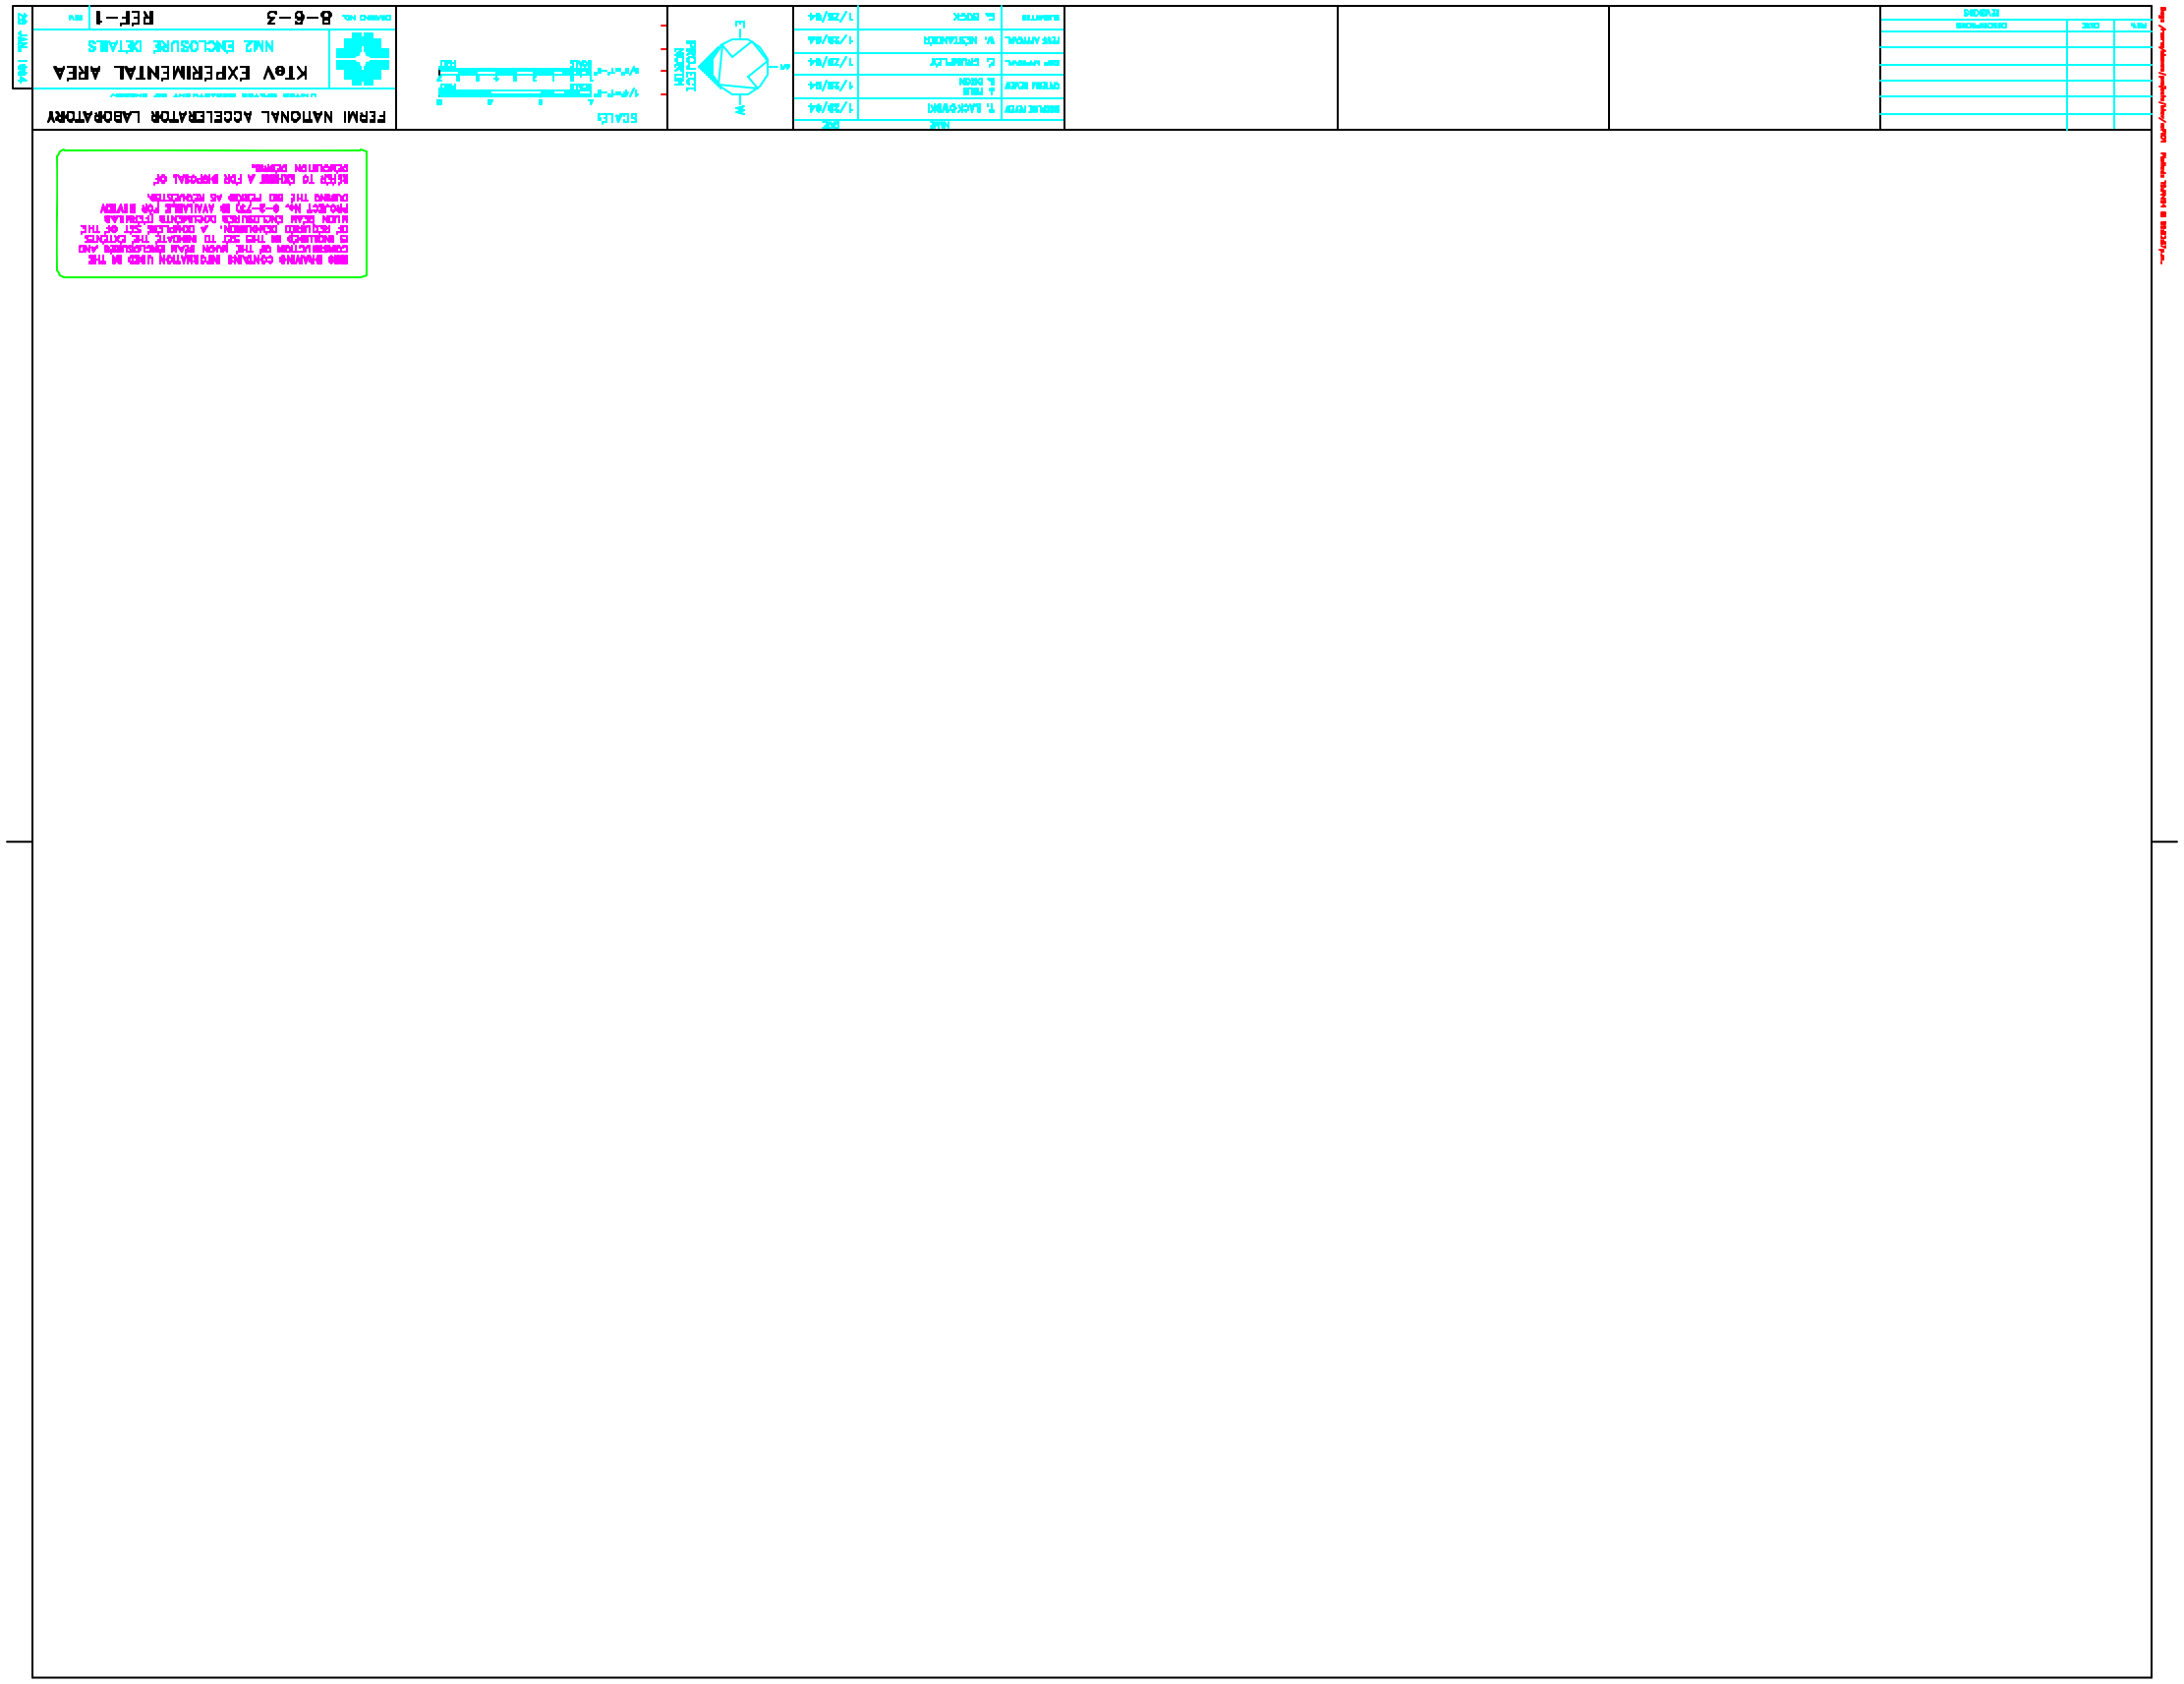
FERMI NATIONAL ACCELERATOR LABORATORY
KTeV EXPERIMENTAL AREA
NM2 ENCLOSURE DETAILS
8-6-3
REF-1
SCALE:
PROJECT NORTH
DRAWING NO.
REV
DESCRIPTION
DATE
REV
DRAWING CONTAINS INFORMATION USED IN THE CONSTRUCTION OF THE MAIN RAM ENCLOSURES AND IS INCLUDED IN THIS SET TO INDICATE THE EXTENTS OF REQUIRED DOCUMENTS. A COMPLETE SET OF THE MAIN RAM ENCLOSURES DOCUMENTS (FERMILAB PROJECT No. 8-6-73) IS AVAILABLE FOR REVIEW DURING THE BID PERIOD AS REQUESTED.
REFER TO CHANGE A FOR PROPOSAL OF REMOVATION PERMIT.