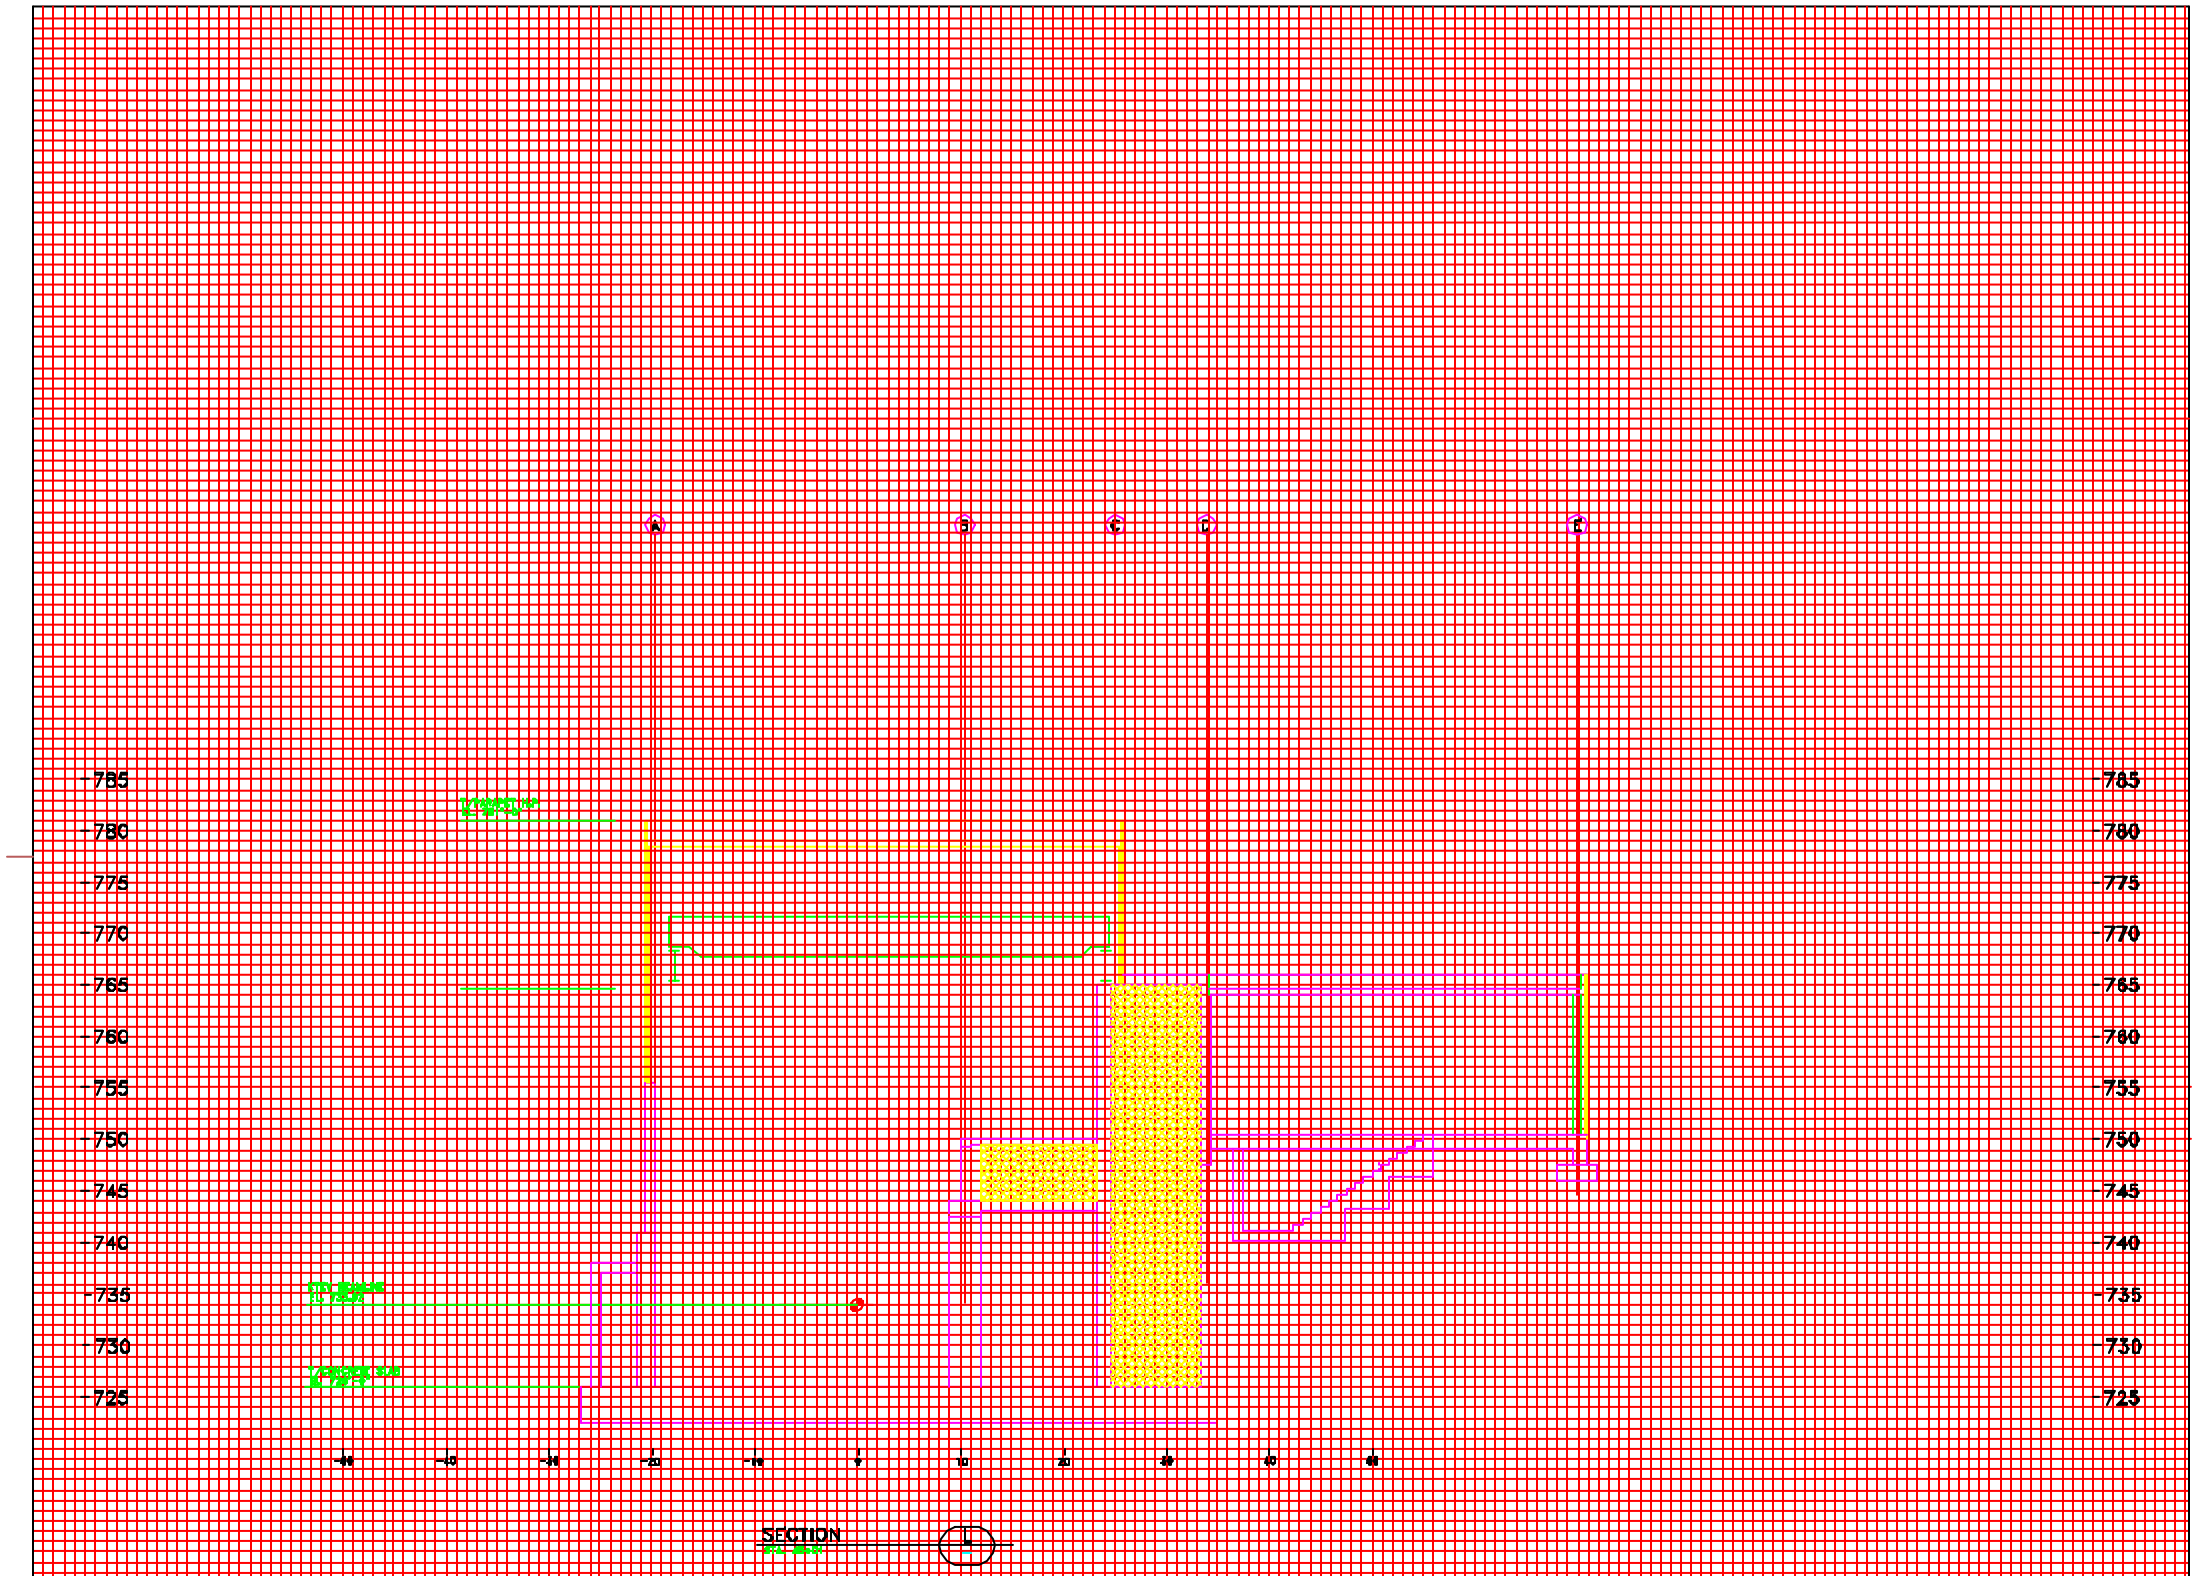

LEGEND:

EXISTING	NEW	ITEM
—x—	—I—	4' WOVEN WIRE FENCE
—x—	—I—	8' GRAVEL FENCE
—x—	—0—	CHAIN LINK FENCE
		EARTH SHIELDING
		STEEL SHIELDING

MINIMUM (Yr.) REQUIRED EARTH SHIELDING (MINIMUM)

REV.	DATE	DESCRIPTION
		REVISIONS

AS BUILT APPROVALS
REVIEWED FOR MEETING FINAL ES&H REQUIREMENTS

ACCELERATOR DIVISION HEAD		
RESEARCH DIVISION HEAD		
SENIOR LAB. SAFETY OFFICER		
SURVEYOR'S OFFICE		

CONSTRUCTION DESIGN APPROVAL
REVIEWED FOR MATCHING DIVISION PROPOSALS

ACCELERATOR DIV. SAFETY OFFICER		
ACCELERATOR DIV. HEAD		
RESEARCH DIV. SAFETY OFFICER		
RESEARCH DIV. HEAD		

	NAME	DATE
NOMINED		
DRAWN		
CHECKED		
APPROVED		
SUBMITTED		

SCALE:
1" = 2'-0"
SCALE
FEET

FERMI NATIONAL ACCELERATOR LABORATORY
UNITED STATES DEPARTMENT OF ENERGY

RADIATION SAFETY
KTeV AREA
SECTIONS-SHT. 6

DRAWING NO. 8-X-X-X X-X REV.