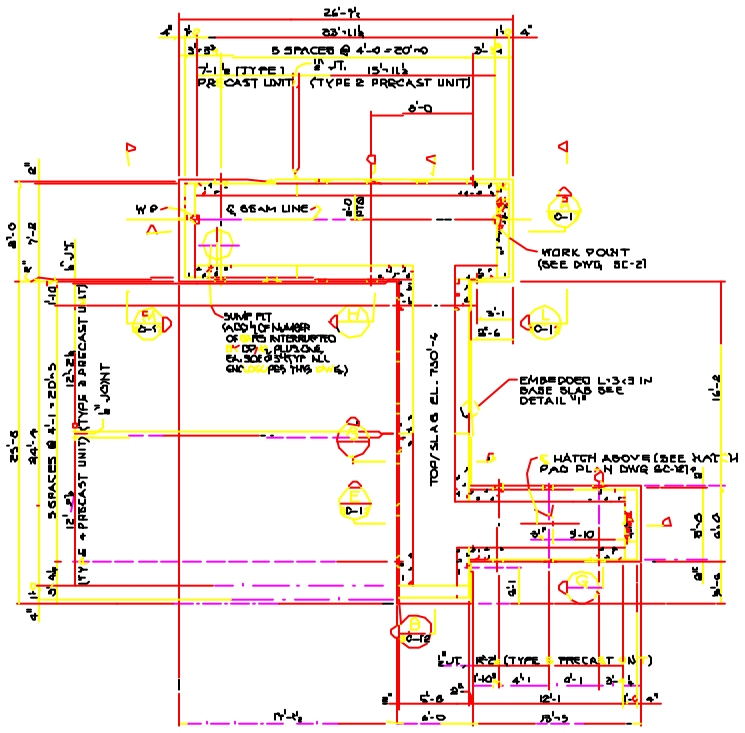

ENCLOSURE A – PLAN

SCALE: 1/8" = 1'-0

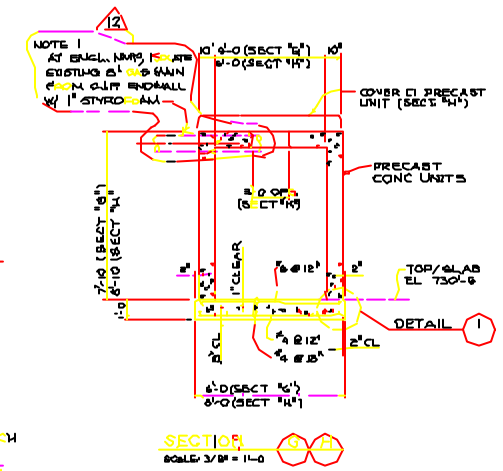

SECTION 5

SCALE: 3/8" = 1'-0

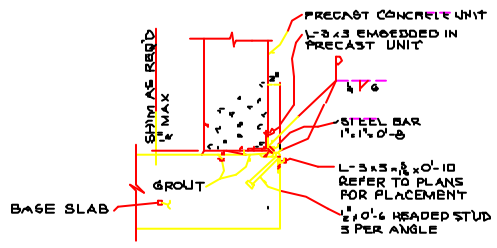

DETAIL 1

SCALE: 11/2" = 1'-0

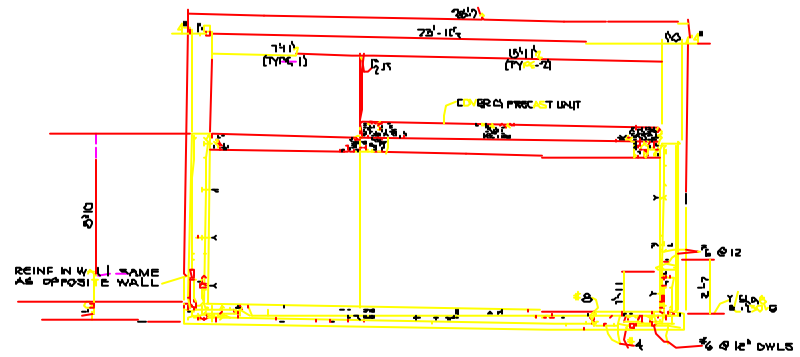

SECTION 4

SCALE: 3/8" = 1'-0

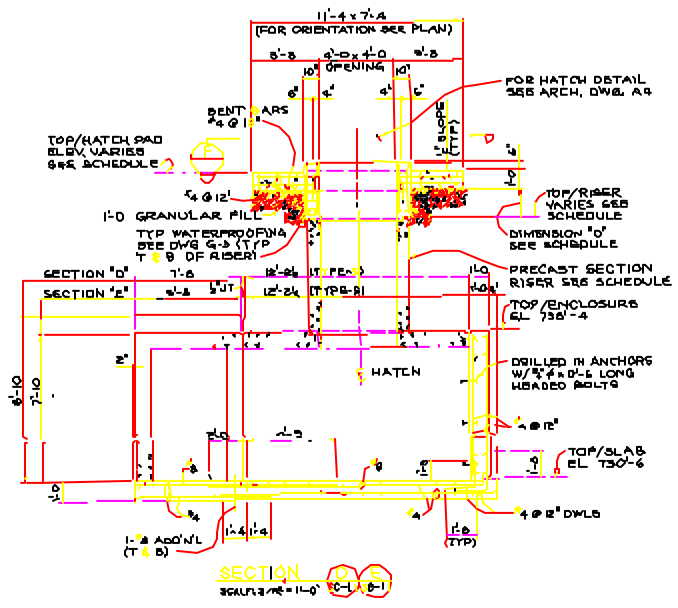

SECTION

SCALE: 1/2" = 1'-0 D-1 B-1

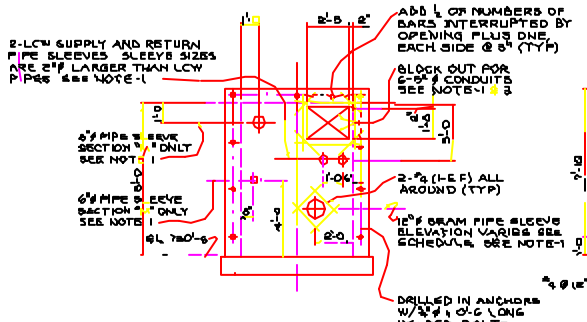

SECTION

SCALE: 3/8" = 1'-0 D-1

SECTION (OPPOSITE HAND)

SCALE: 3/8" = 1'-0 D-1

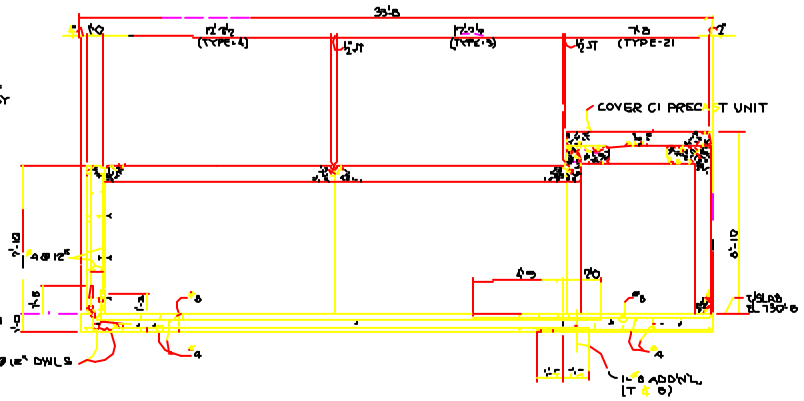

SECTION 8

SCALE: 3/8" = 1'-0 D-1

NW4 SALVAGE NOTE

THE FOLLOWING ITEMS SHALL BE READIED AND SALVAGED BY THE SUBCONTRACTOR AND PLACED AS DIRECTED BY THE FERMI CONSTRUCTION COORDINATOR

- 4-120 MAGNET AND SUPPORTS
  APPROX SIZE 2' WIDE, 3' TALL, 11' LONG

THE APPROX WEIGHT OF THE LARGEST MODE IS 15 TONS

THIS DRAWING CONTAINS INFORMATION USED IN THE CONSTRUCTION OF THE NW4 BEAM ENCLOSURES AND IS INCLUDED IN THIS SET TO INDICATE THE EXTENTS OF REQUIRED DEMOLITION. A COMPLETE SET OF THE NW4 BEAM ENCLOSURES DOCUMENTS (STANDARD PROJECT No. B-1-73) IS AVAILABLE FOR REVIEW DURING THE BID PERIOD AS REQUESTED.

REFER TO COLUMN A FOR DISPOSAL OF DEMOLITION DEBRIS

REV	DATE	DESCRIPTION

	NAME	DATE
DISPLACE MGR	T. LACKOWSKI	3/28/94
DESIGN ENGR	J. STOW / S. BEAN	3/28/94
ESH APPROVAL	L. COMPLEY	3/28/94
PROJ APPROVAL	M. BISTANDER	3/28/94
DRAFTER	C. GOOK	3/28/94

PROJECT NORTH

SCALE:
1/8" = 1'-0
3/4" = 1'-0
1 1/2" = 1'-0

FERMI NATIONAL ACCELERATOR LABORATORY

KTeV EXPERIMENTAL AREA

NW4 ENCLOSURE DETAILS–SHT. 1

DRAWING NO 8-8-3 REF – A REV